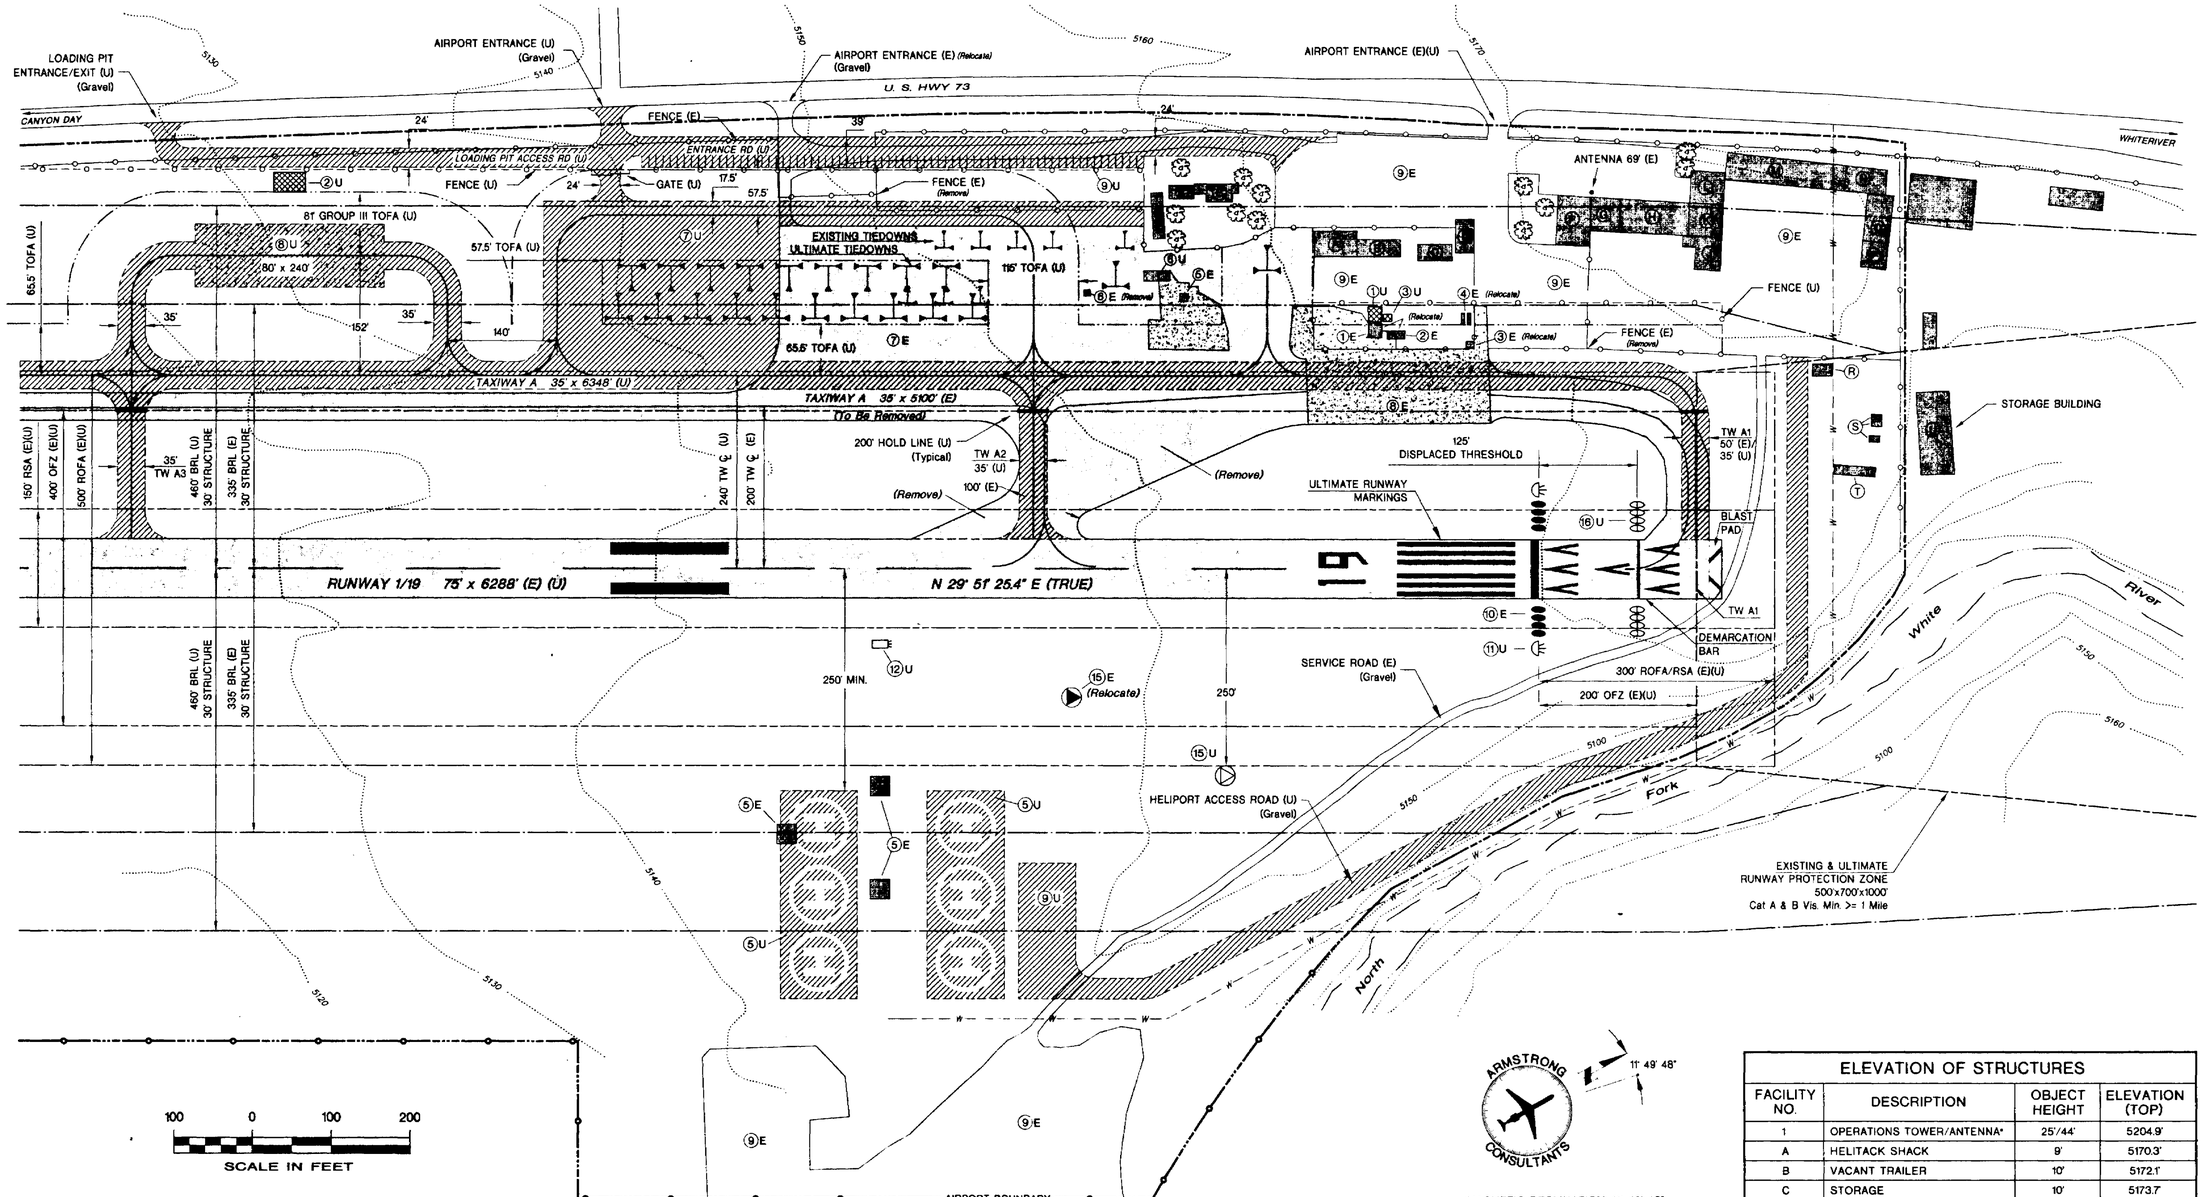

LEGEND

EXISTING	ULTIMATE	DESCRIPTION	EXISTING	ULTIMATE	DESCRIPTION
		DEVELOPMENT (ASPHALT)			FENCING
		DEVELOPMENT (CONCRETE)			ROAD
		STRUCTURE/FACILITIES			ULTIMATE WATER LINE
		AIRPORT BOUNDARY LINE			THRESHOLD LIGHT
		RUNWAY PROTECTION ZONE (RPZ)			RUNWAY END LIGHT
		RUNWAY SAFETY AREA (RSA)			REIL
		RUNWAY OBSTACLE FREE ZONE (OFZ)			VASI / PAPI
		RUNWAY OBJECT FREE AREA (ROFA)			WIND CONE
		TAXIWAY SAFETY AREA (TSA)			AIRCRAFT TIEDOWN
		TAXIWAY OBJECT FREE AREA (TOFA)			TREE/SHRUB
		BUILDING RESTRICTION LINE (BRL)			HELICOPTER PARKING PAD
5100		CONTOURS			

SEPARATION STANDARDS

ITEM	EXISTING STANDARD	ULTIMATE STANDARD
RUNWAY OBJECT FREE AREA	500' WIDE 300' BEYOND ENDS	500' WIDE 300' BEYOND ENDS
RUNWAY SAFETY AREA	150' WIDE 300' BEYOND ENDS	150' WIDE 300' BEYOND ENDS
TAXIWAY OBJECT FREE AREA	131' WIDE	131' WIDE
TAXILANE OBJECT FREE AREA	115' WIDE	115' WIDE
TAXIWAY SAFETY AREA	79' WIDE	79' WIDE
BUILDING RESTRICTION LINE (30' BUILDING)	335' FROM RW 01/19 ℄	460' FROM RW 01/19 ℄

LATERAL SEPARATION STANDARDS CURRENTLY NOT MET. PROPOSED DEVELOPMENT WILL CORRECT DEFICIENCIES.

ARMSTRONG CONSULTANTS

11° 49' 48"

MAGNETIC DECLINATION: 11° 49' 48"
SOURCE: INTERPEX/GEOMAGIX, 12/18/1997
ANNUAL RATE OF CHANGE: - 52'

AIRPORT FACILITIES LIST

(E)-EXISTING (U)-ULTIMATE

1 OPERATIONS TOWER (No ATC Service)
2 FIRE RETARDANT STORAGE TANK
3 ELECTRICAL VAULT
4 LIQUID PROPANE TANKS
5 HELIPAD
6 APRON FUELING STATION
7 APRON
8 AIRTANKER LOADING RAMP
9 VEHICLE PARKING
10 THRESHOLD LIGHTS
11 REIL
12 PAPI
13 AWOS
14 SEGMENTED CIRCLE / WIND CONE
15 SUPPLEMENTAL WIND CONE
16 RUNWAY END LIGHTS

ELEVATION OF STRUCTURES

FACILITY NO.	DESCRIPTION	OBJECT HEIGHT	ELEVATION (TOP)
1	OPERATIONS TOWER/ANTENNA*	25'/44'	5204.9'
A	HELITACK SHACK	9'	5170.3'
B	VACANT TRAILER	10'	5172.1'
C	STORAGE	10'	5173.7'
D	FOREST DEVELOPMENT BLDG	10'	5176.1'
E	CONTRACT TRAILER	9'	5167.6'
F	DISPATCH OFFICE	15'	5185'
G	WAREHOUSE	20'	5190'
H	RADIO SHOP/ANTENNA*	20'/69'	5190/5239'
J	AUTO SHOP*	27'	5197'
K	WAREHOUSE	25'	5195'
L	TRAINING ROOM	25'	5195'
M	ENGINE SHOP/OFFICE	20'	5190'
N	WAREHOUSE/SUPPLIES	20'	5190'
O	MAP ROOM	20'	5190'
P	SAW SHOP	20'	5190'
R	PAINT STORAGE*	8'	5168'
S	STORAGE SHEDS*	8'	5168'
T	VACANT TRAILER*	9'	5169'
U	STORAGE BUILDING*	10'	5170'

* OBSTRUCTION LIGHT NEEDED

ARMSTRONG CONSULTANTS, INC.
AIRPORT ENGINEERING, PLANNING & ENVIRONMENTAL STUDIES
861 Rood Avenue
Grand Junction, CO 81501
ph 970 242-0101 fax 970-241-1769

WHITERIVER AIRPORT
WHITERIVER, ARIZONA
AIRPORT LAYOUT PLANS
Airport Sponsor:
WHITE MTN APACHE TRIBE

No.	Revision	Date	By

Project No: 965483
Date: 03/19/98
File Name: TAD

Drawn: KMS
Checked: DAC
Approved: EAA

TERMINAL AREA DRAWING

Sheet: 5 of: 9