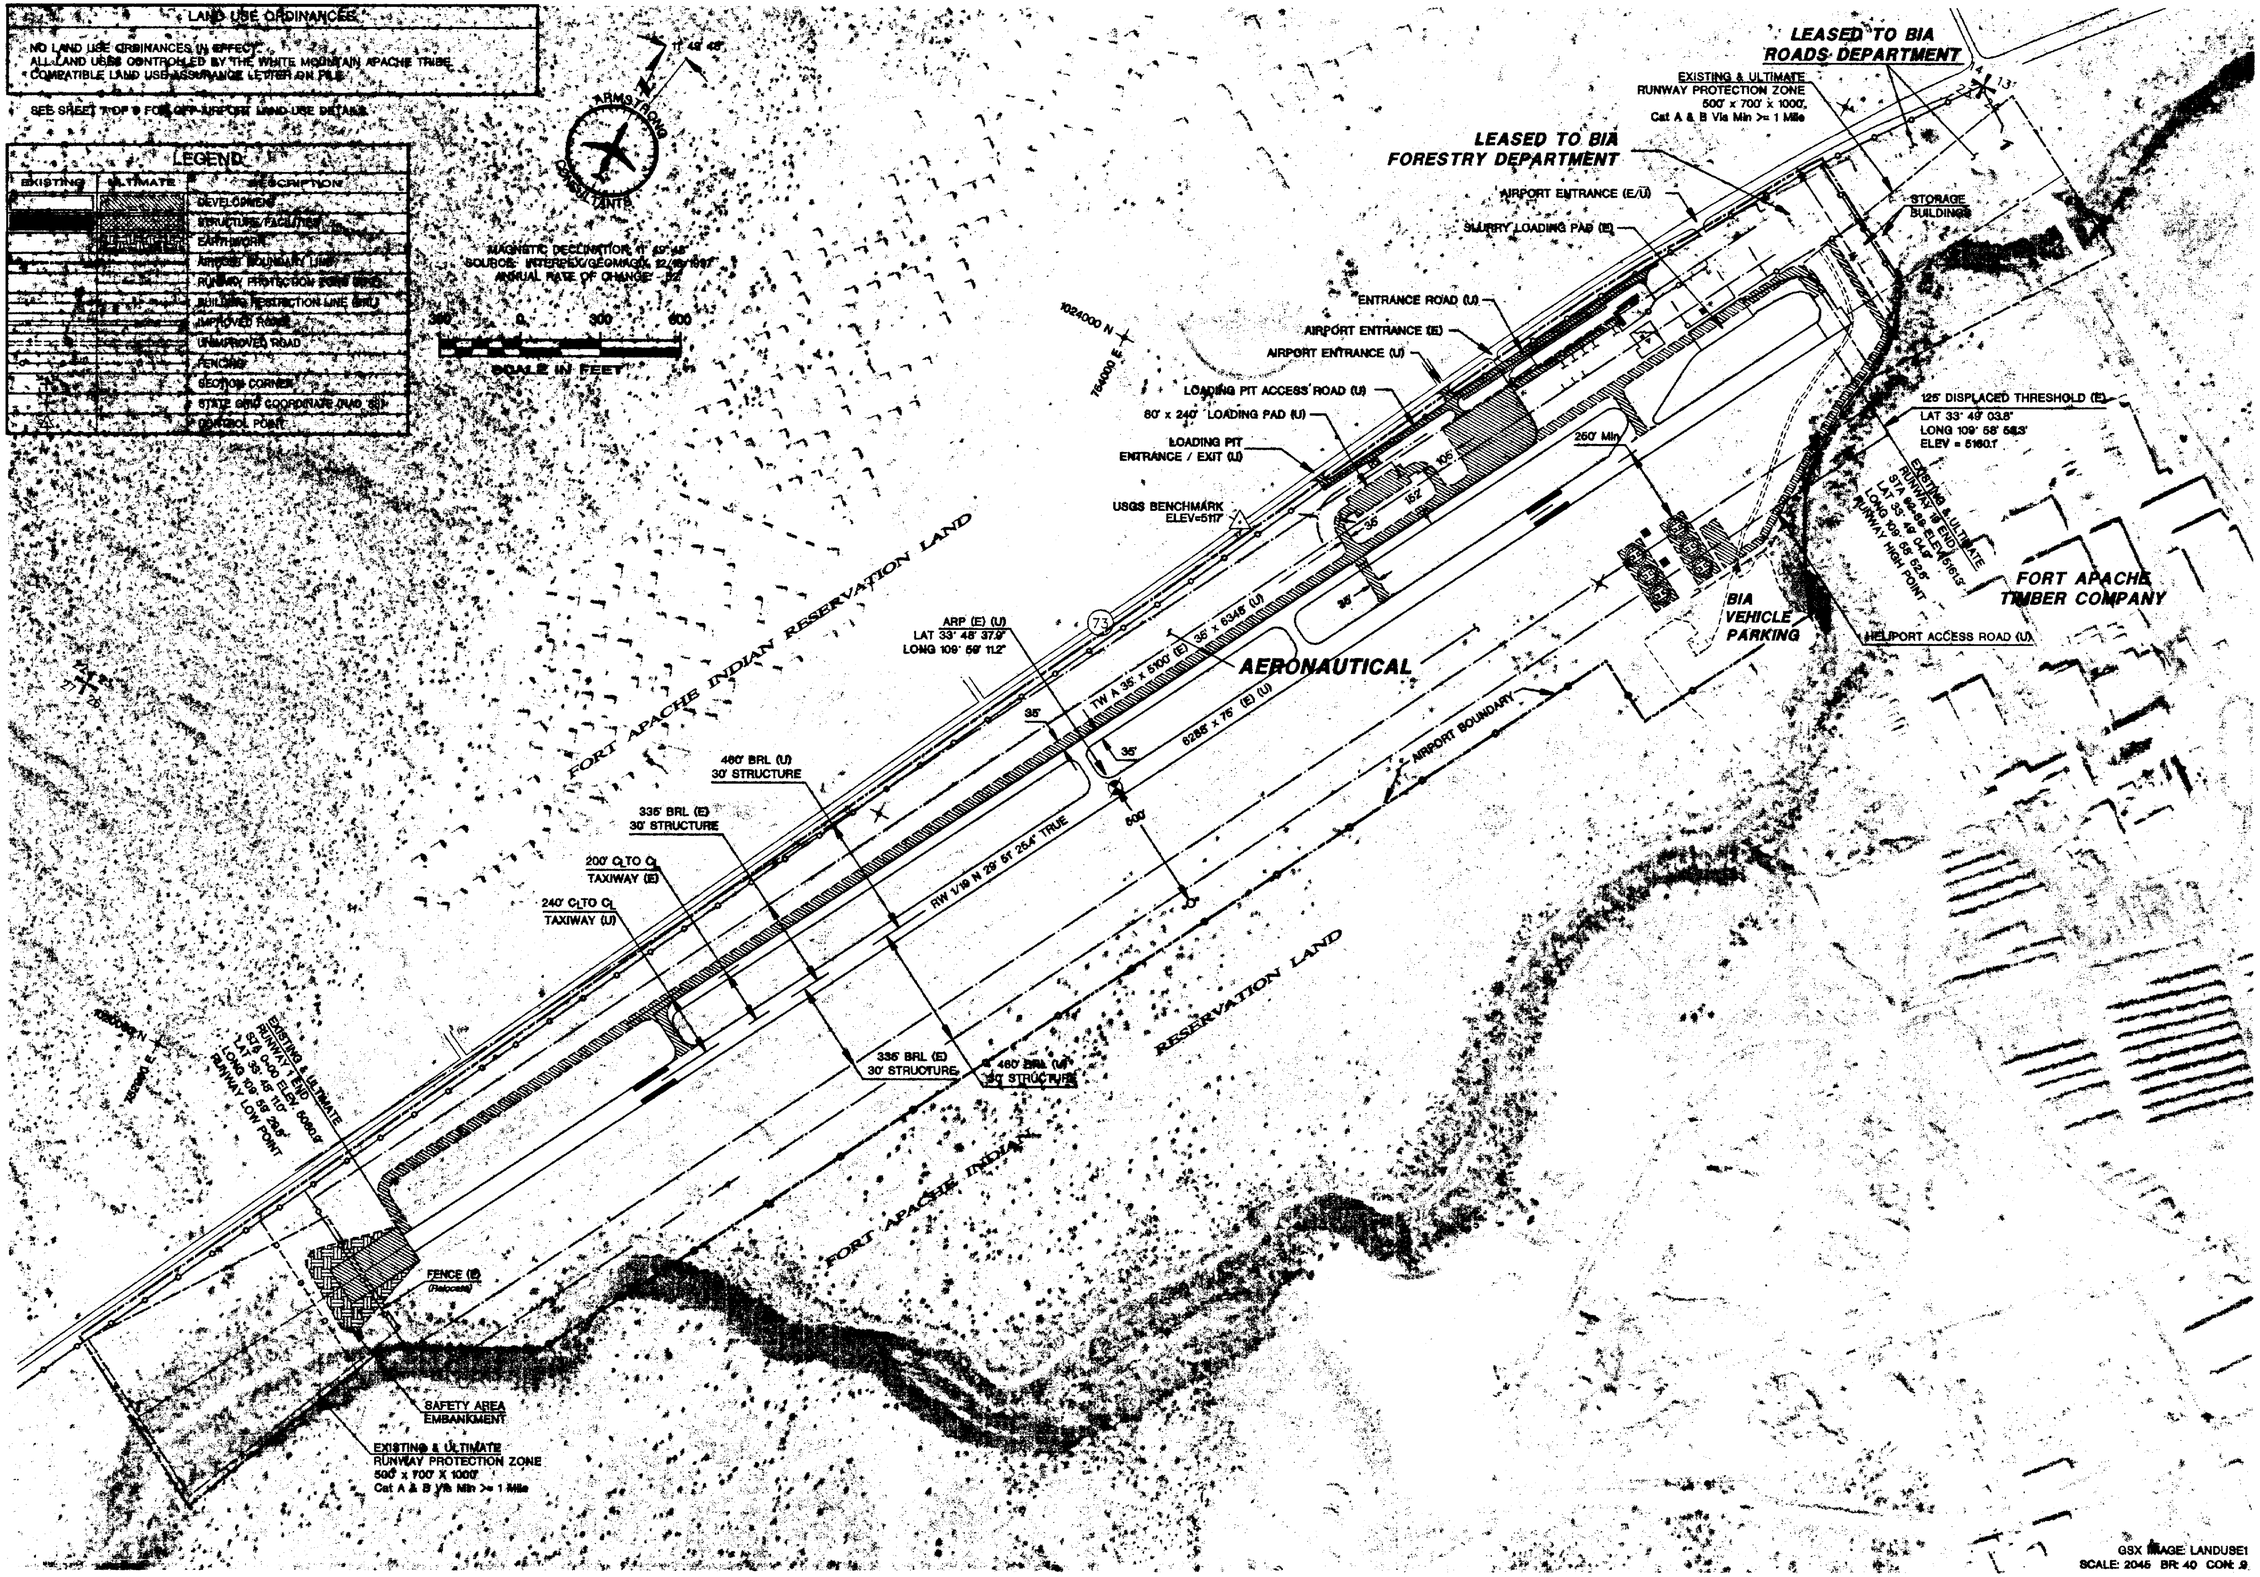

ARMSTRONG CONSULTANTS, INC.
AIRPORT ENGINEERING, PLANNING & ENVIRONMENTAL STUDIES
861 Rood Avenue
Grand Junction, CO 81501
ph 970-242-0101 fax 970-241-1769

WHITERIVER AIRPORT
WHITERIVER, ARIZONA
AIRPORT LAYOUT PLANS
Airport Sponsor:
WHITE MTN APACHE TRIBE

No.	Revision	Date	By

Project No: 965483
Date: 03/19/98
File Name: LANDUSE1

Drawn: KMS/MDM
Checked: DAC
Approved: EAA

ON-AIRPORT LAND USE

Sheet 6 of 9