LEGEND

EXISTING	ULTIMATE	DESCRIPTION
		RWY 1 FLIGHT PATTERN
		RWY 19 FLIGHT PATTERN
		AIRPORT INFLUENCE AREA
		AIRPORT BOUNDARY LINE
		RUNWAY PROTECTION ZONE (RPZ)
		DEVELOPMENT
		STRUCTURE/FACILITIES
		EARTHWORK
		IMPROVED ROAD
		UNIMPROVED ROAD
		FENCING
		SCHOOL / CHURCH / PUBLIC FACILITY
		SECTION CORNER
		STATE GRID COORDINATE (NAD '83)
1 MILE		DISTANCE IN NAUTICAL MILES

ARMSTRONG CONSULTANTS

11° 49' 48"

MAGNETIC DECLINATION: 11° 49' 48"
SOURCE: INTERPEX/GEOMAGIX, 12/18/1997
ANNUAL RATE OF CHANGE: - 52'

1000 0 1000 2000

SCALE IN FEET

LAND USE ORDINANCES

NO LAND USE ORDINANCES IN EFFECT.
ALL LAND USES CONTROLLED BY THE WHITE MOUNTAIN APACHE TRIBE.
COMPATIBLE LAND USE ASSURANCE LETTER ON FILE.

INCOMPATIBLE LAND USES
SEWAGE DISPOSAL PONDS LOCATED 3,400' FROM RUNWAY 19 AND 3,800' FROM RUNWAY 1.
NO REPORTS OF BIRD ATTRACTION TO THE PONDS OR HAZARD TO AIRCRAFT OPERATIONS CREATED BY THE PONDS. NO ACTION REQUIRED AT THIS TIME.

SEE SHEET 6 OF 9 FOR ON-AIRPORT LAND USE DETAILS.

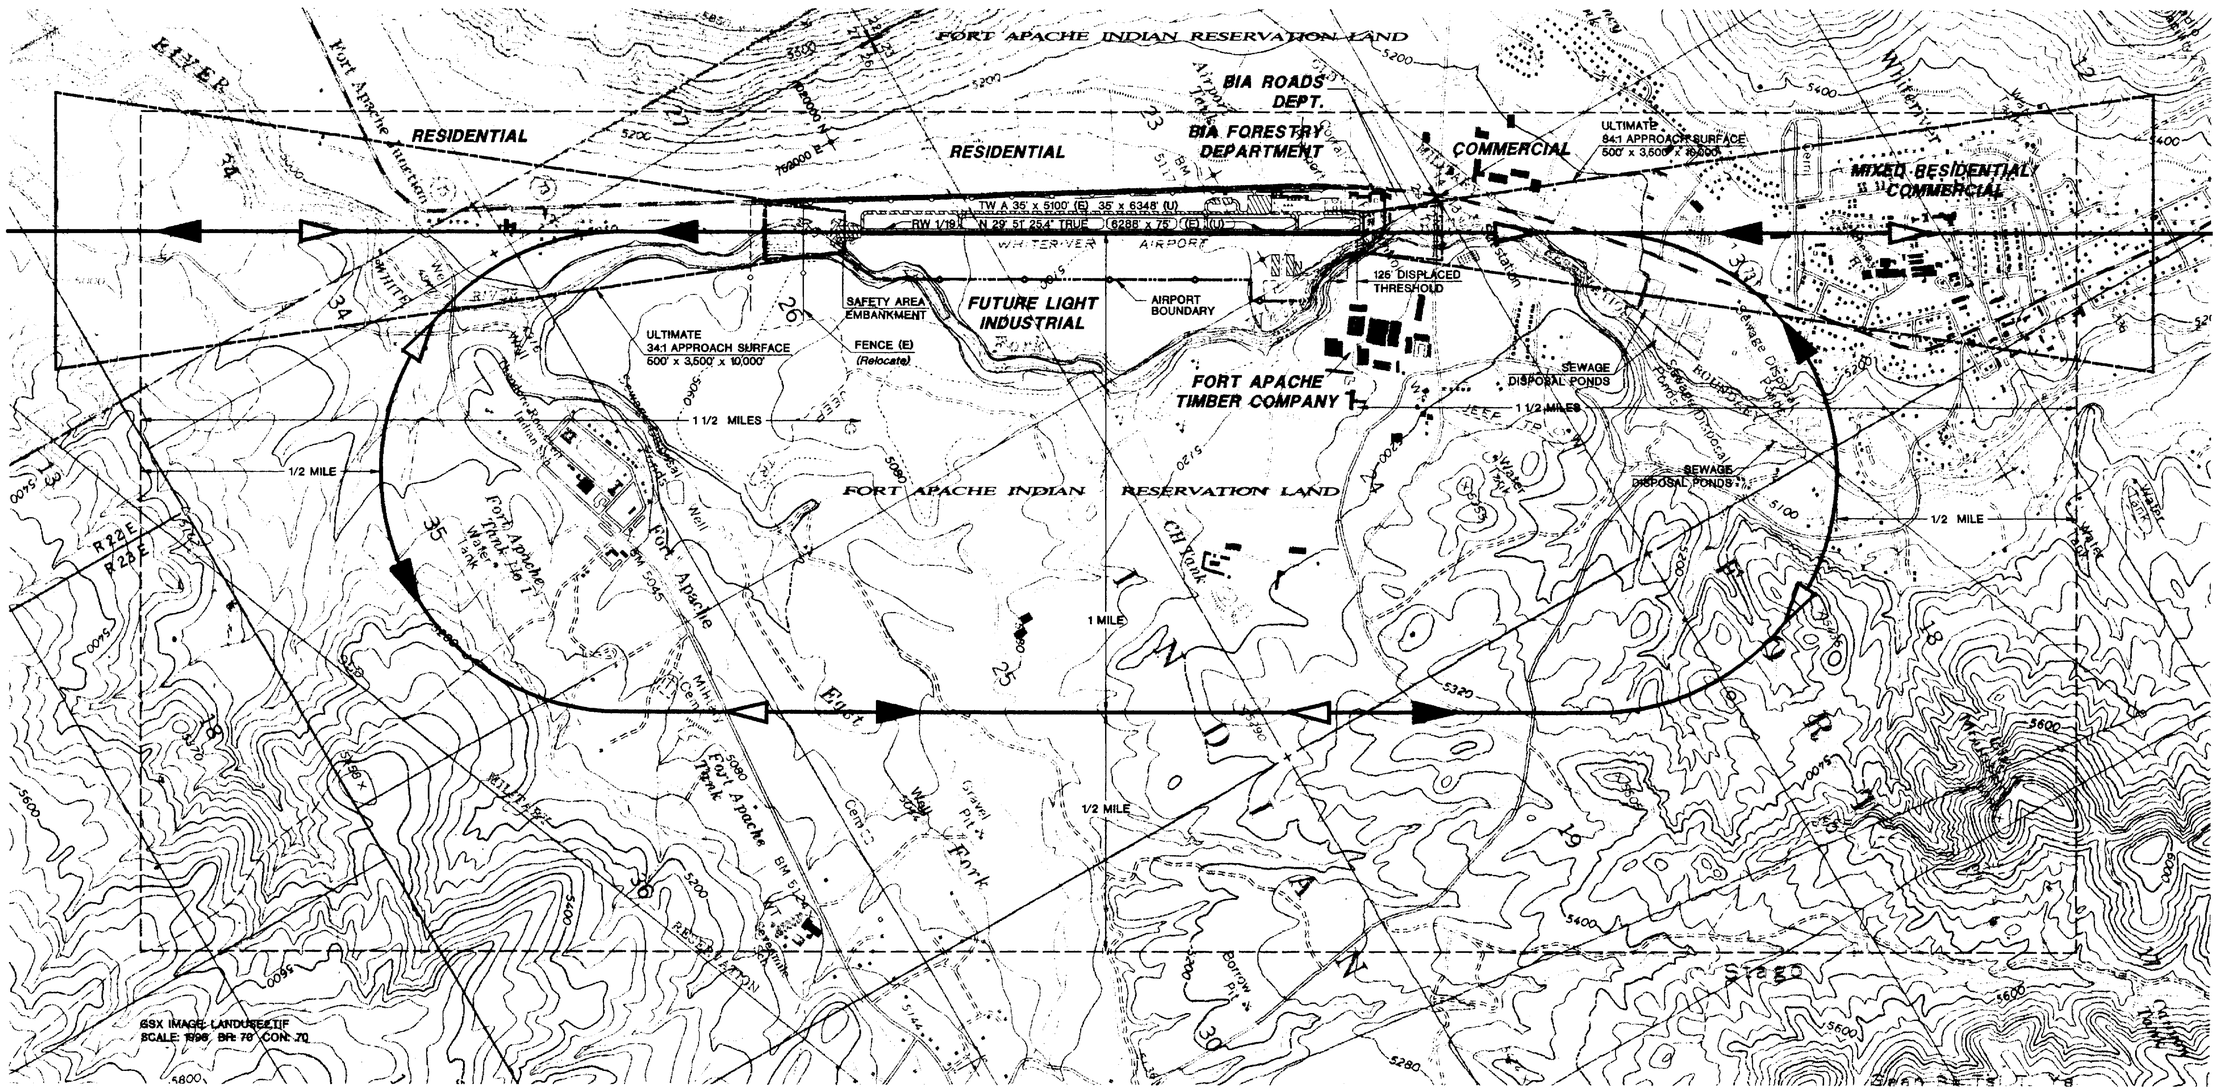

ARMSTRONG CONSULTANTS, INC.
AIRPORT ENGINEERING, PLANNING & ENVIRONMENTAL STUDIES
861 Rood Avenue
Grand Junction, CO 81501
ph 970-242-0101 fax 970-241-7769

WHITERIVER AIRPORT
WHITERIVER, ARIZONA
AIRPORT LAYOUT PLANS
Airport Sponsor:
WHITE MTN APACHE TRIBE

No.	Revision	Date	By

Project No: 965483
Date: 03/19/98
File Name: LANDUSE2

Drawn: MDM
Checked: DAC
Approved: EAA

OFF-AIRPORT LAND USE

Sheet 7 of 9