EXISTING AIRPORT PROPERTY					
AREA	CURRENT OWNER	PROPERTY INTEREST	RECORDING INFORMATION/ DATE	ACRES	FEDERAL PARTICIPATION
1	WHITE MOUNTAIN APACHE TRIBE	DESIGNATED FOR AIRPORT USE.	NONE	187.93	NONE
2	WHITE MOUNTAIN APACHE TRIBE	OWNED AND CONTROLLED BY WHITE MOUNTAIN APACHE TRIBE. LEASED TO BIA ROADS DEPARTMENT.	NONE	11.24	NONE

NOTE: AIRPORT IS ENTIRELY LOCATED ON FORT APACHE INDIAN RESERVATION LAND. ALL PROPERTY IS OWNED AND CONTROLLED BY WHITE MOUNTAIN APACHE TRIBE. PROPERTY LINES IDENTIFY LAND DESIGNATED FOR AIRPORT USE.

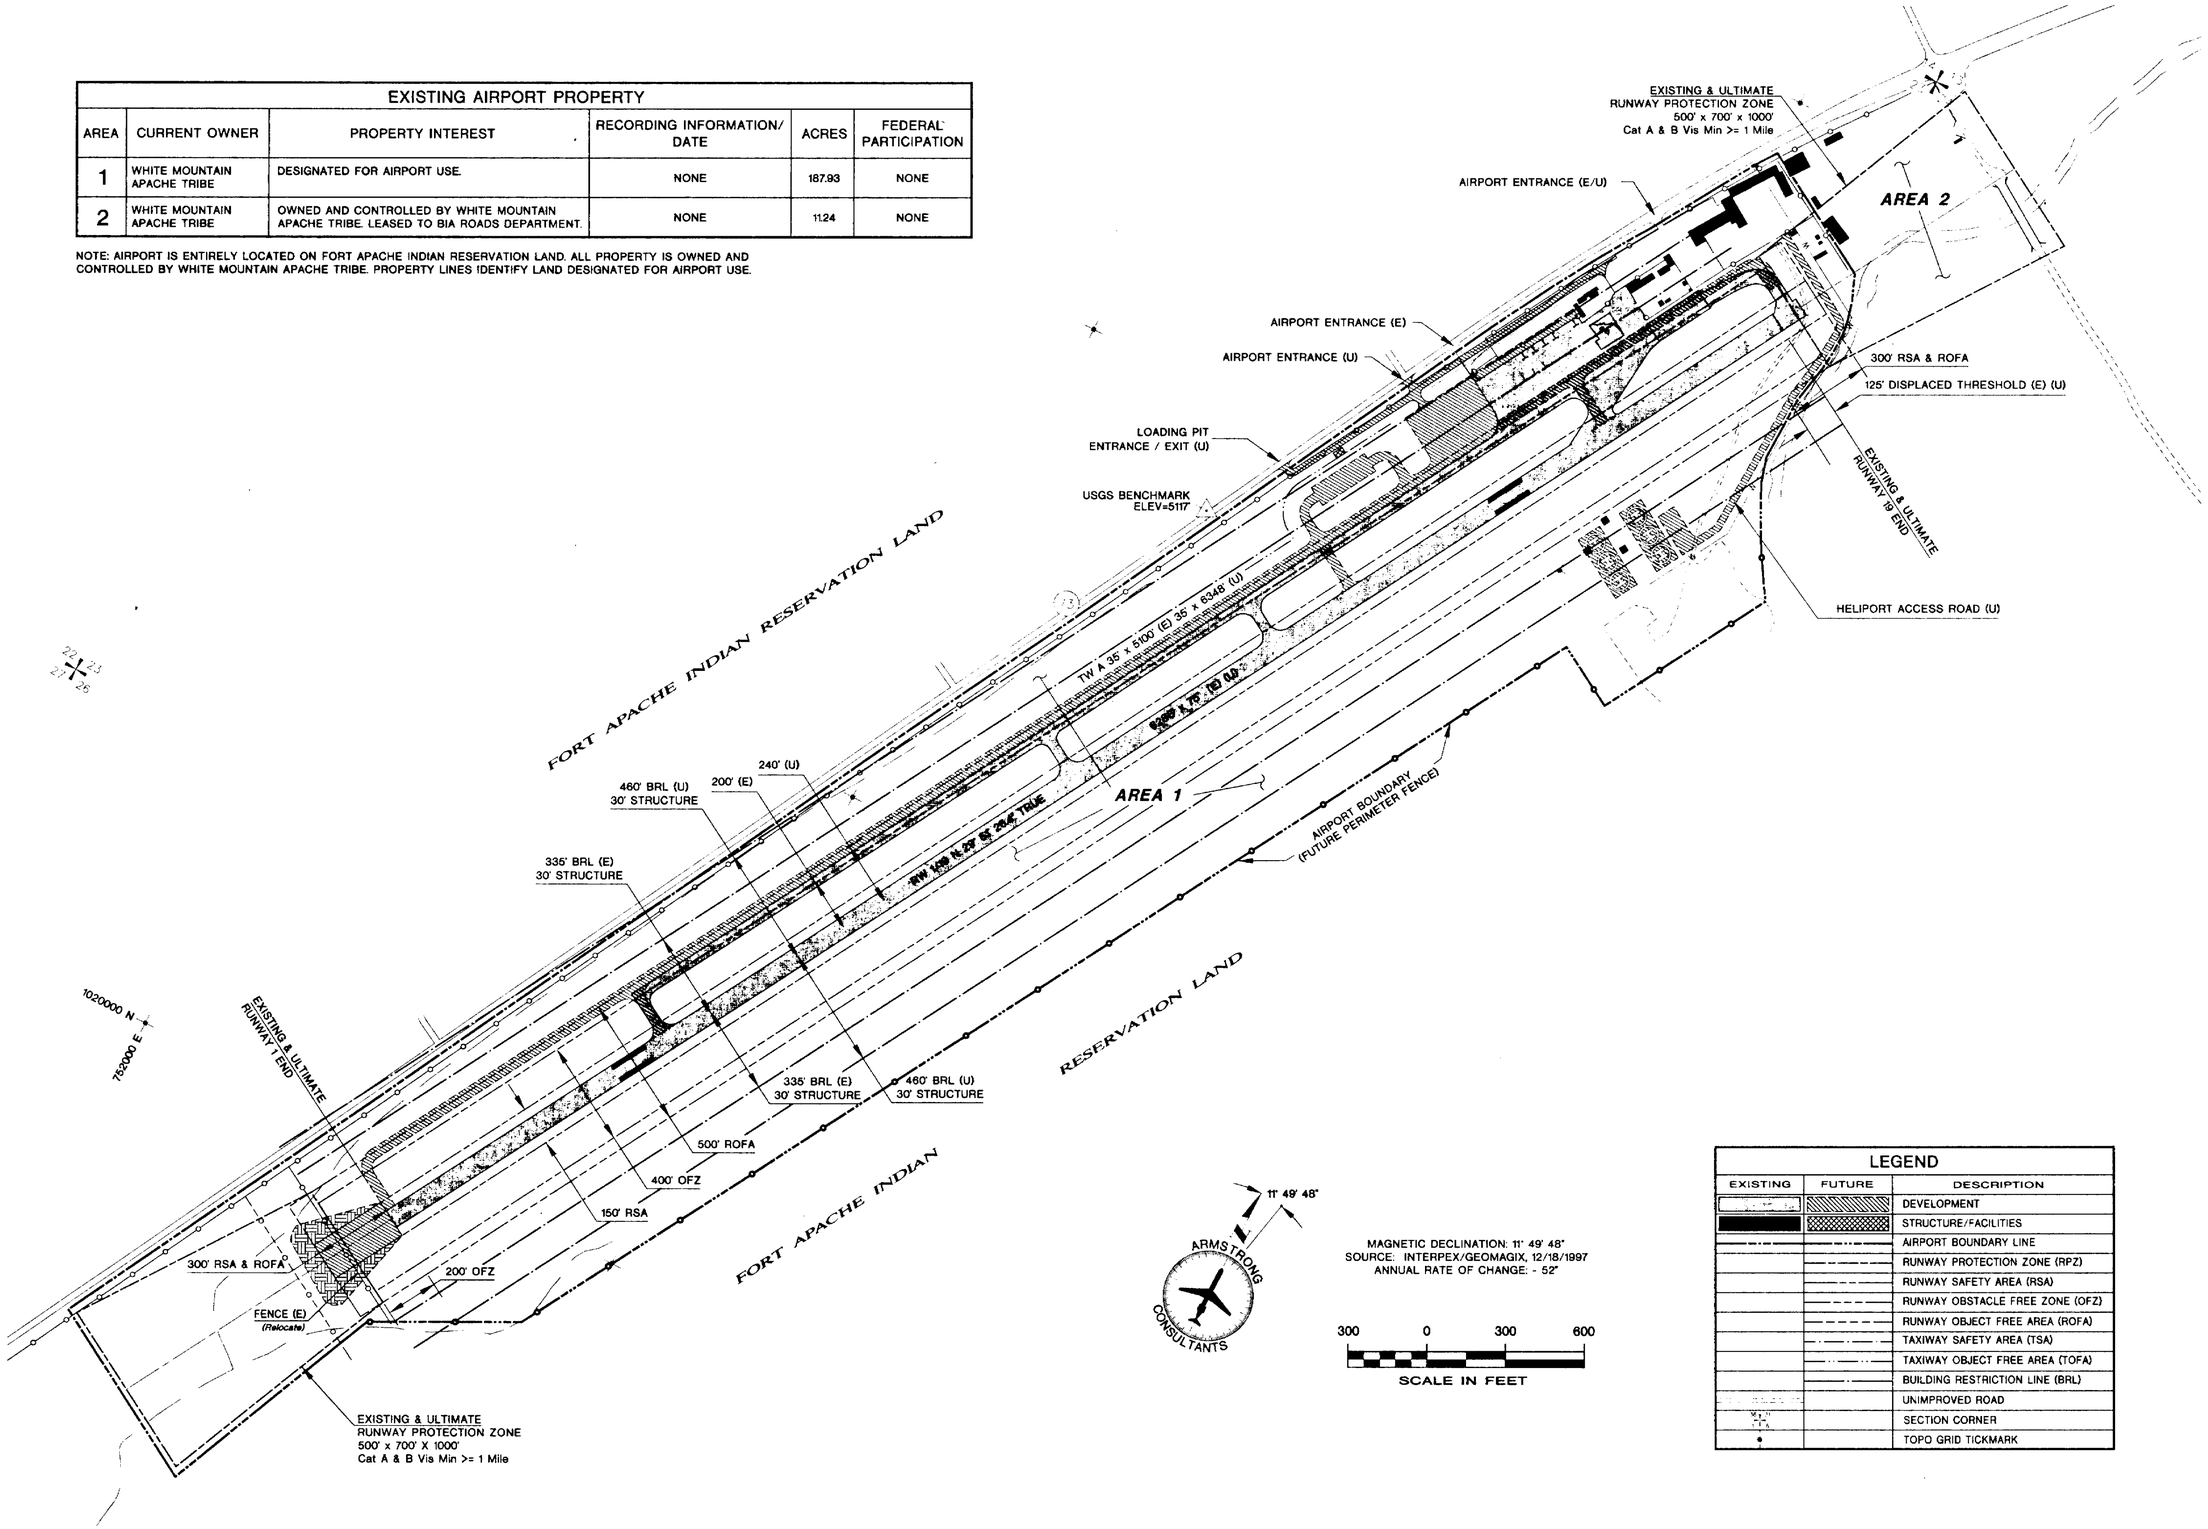

LEGEND		
EXISTING	FUTURE	DESCRIPTION
		DEVELOPMENT
		STRUCTURE/FACILITIES
		AIRPORT BOUNDARY LINE
		RUNWAY PROTECTION ZONE (RPZ)
		RUNWAY SAFETY AREA (RSA)
		RUNWAY OBSTACLE FREE ZONE (OFZ)
		RUNWAY OBJECT FREE AREA (ROFA)
		TAXIWAY SAFETY AREA (TSA)
		TAXIWAY OBJECT FREE AREA (TOFA)
		BUILDING RESTRICTION LINE (BRL)
		UNIMPROVED ROAD
		SECTION CORNER
		TOPO GRID TICKMARK

ARMSTRONG CONSULTANTS, INC.
AIRPORT ENGINEERING, PLANNING & ENVIRONMENTAL STUDIES
861 Rood Avenue
Grand Junction, CO 81501
ph 970-242-0101 fax 970-241-1769

WHITERIVER AIRPORT
WHITERIVER, ARIZONA
AIRPORT LAYOUT PLANS
Airport Sponsor:
WHITE MTN APACHE TRIBE

No.	Revision	Date	By

Project No: 965483
Date: [illegible]
File Name: exhibit[illegible]

Drawn: MDM
Checked: DAC
Approved: EAA

EXHIBIT "A" PROPERTY MAP