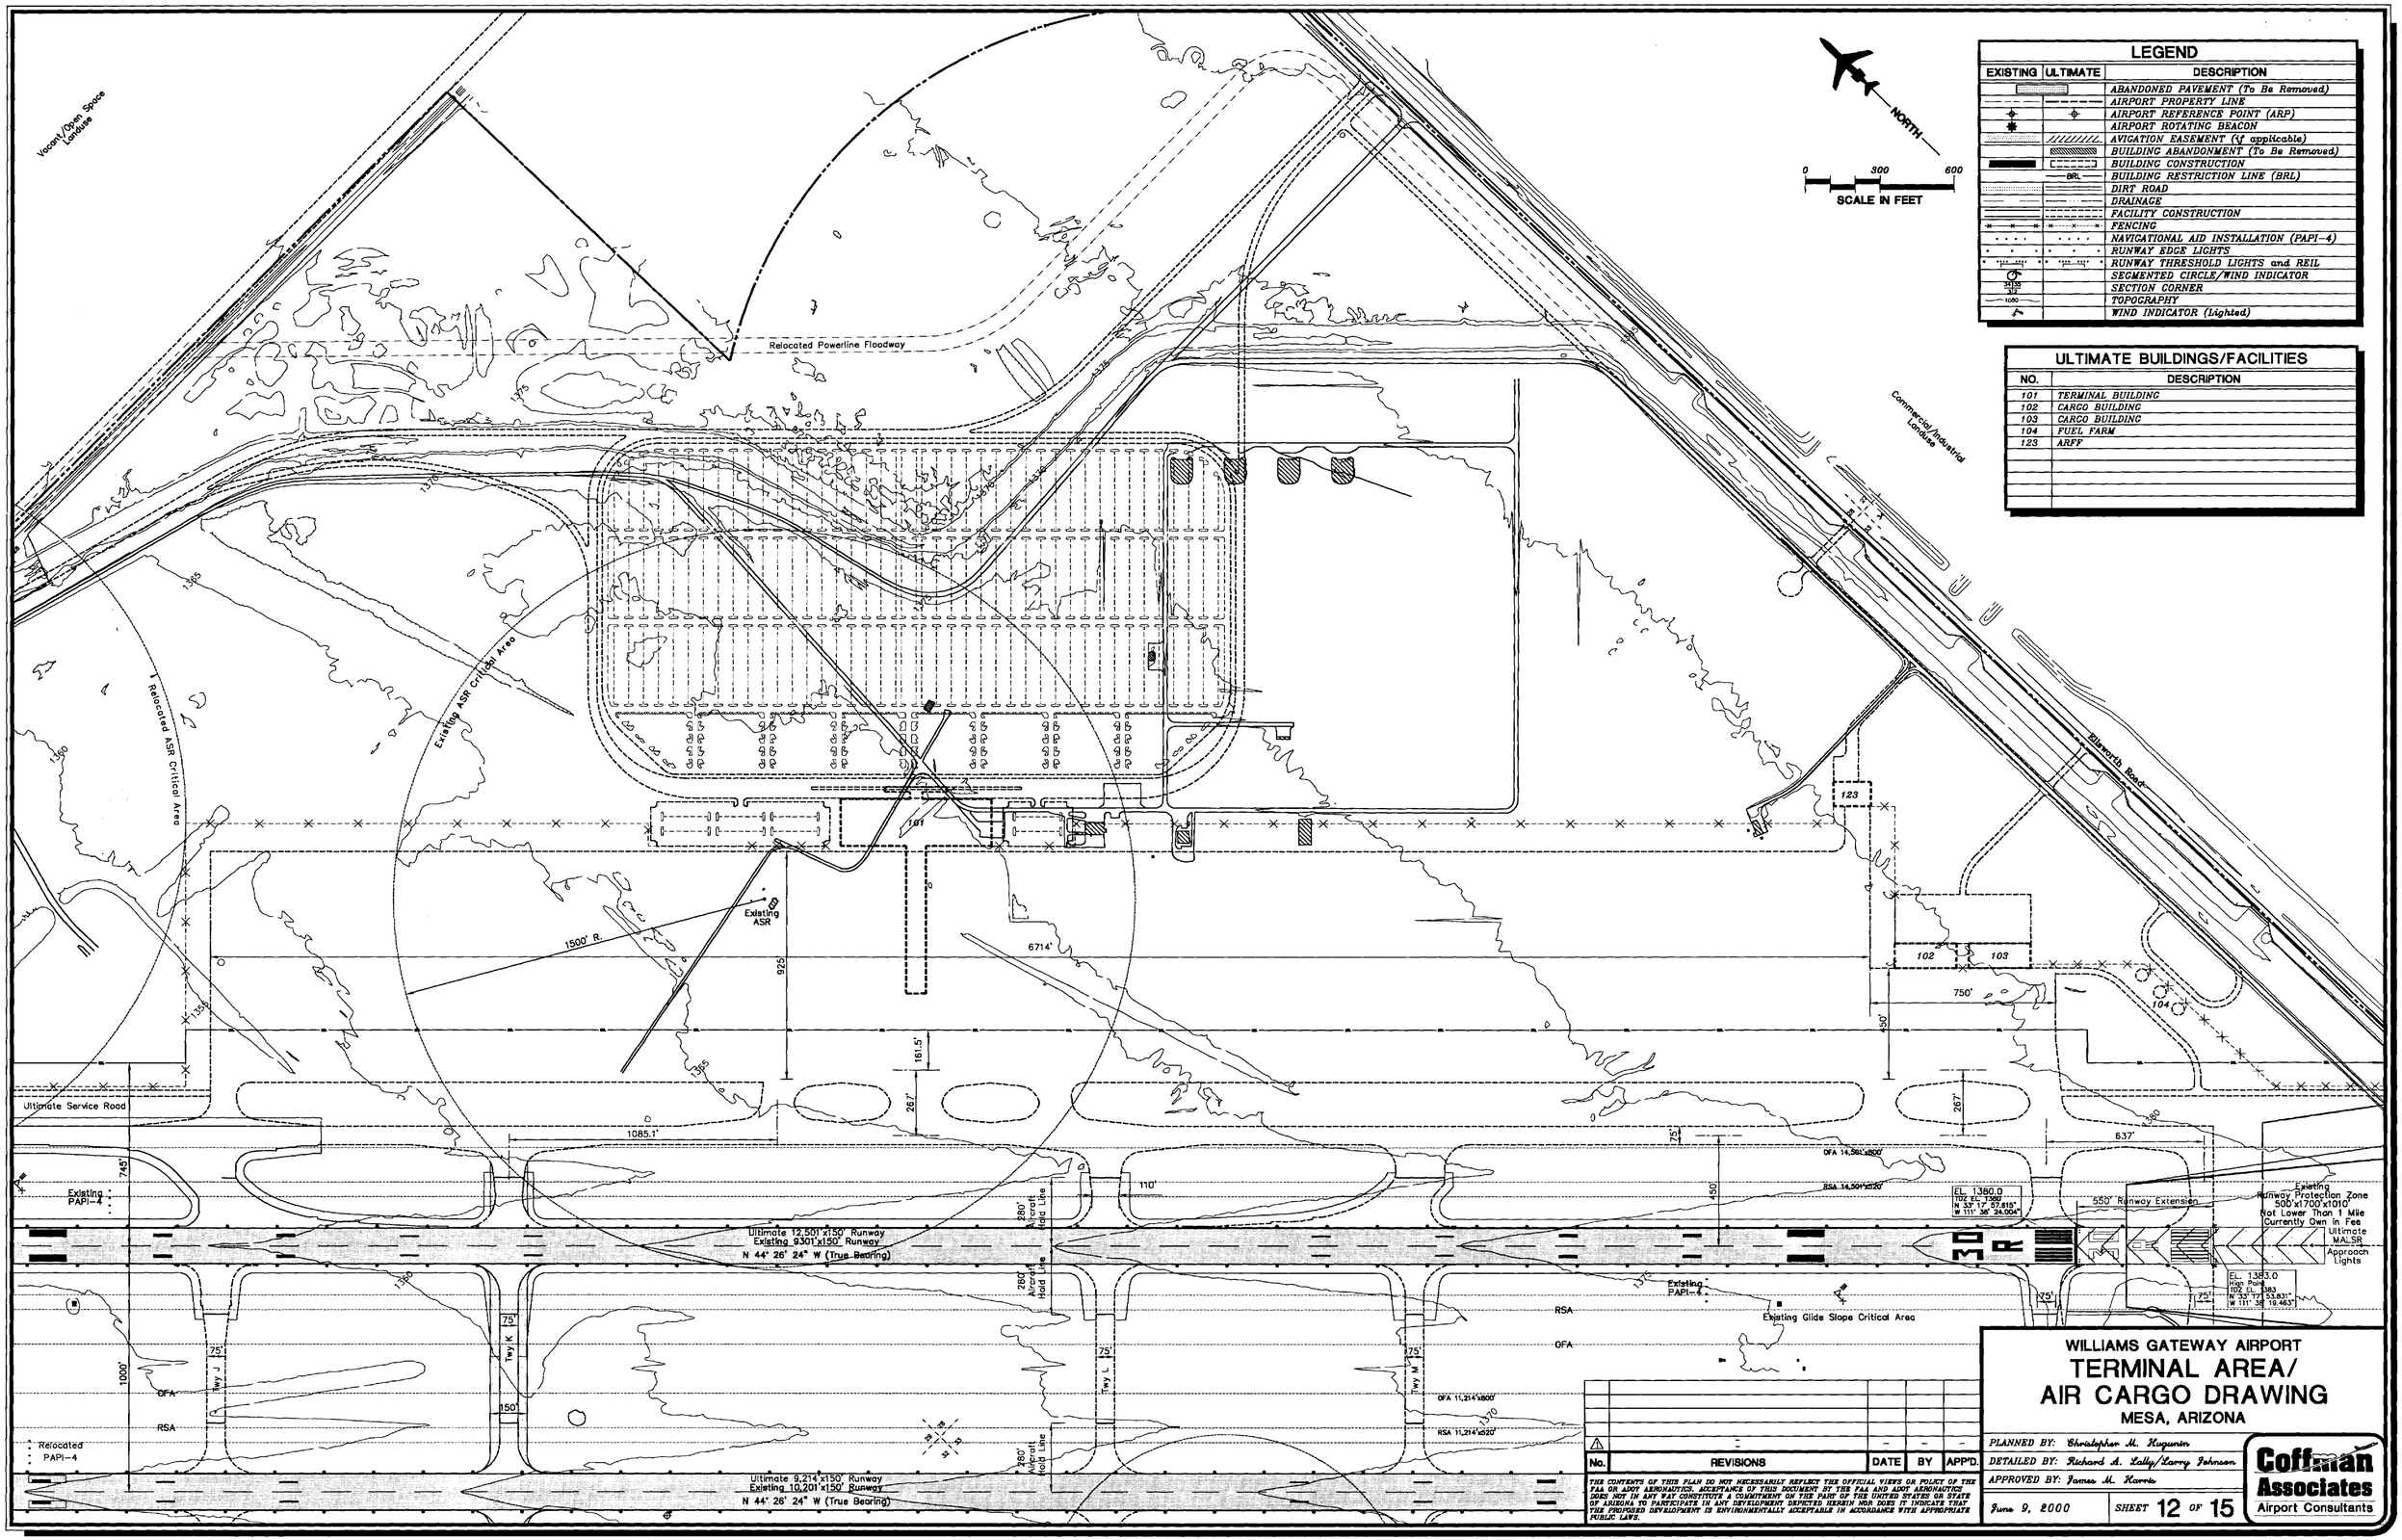

LEGEND

EXISTING	ULTIMATE	DESCRIPTION
		ABANDONED PAVEMENT (To Be Removed)
		AIRPORT PROPERTY LINE
		AIRPORT REFERENCE POINT (ARP)
		AIRPORT ROTATING BEACON
		AVIGATION EASEMENT (if applicable)
		BUILDING ABANDONMENT (To Be Removed)
		BUILDING CONSTRUCTION
	BRL	BUILDING RESTRICTION LINE (BRL)
		DIRT ROAD
		DRAINAGE
		FACILITY CONSTRUCTION
		FENCING
		NAVIGATIONAL AID INSTALLATION (PAPI-4)
		RUNWAY EDGE LIGHTS
		RUNWAY THRESHOLD LIGHTS and REIL
		SEGMENTED CIRCLE/WIND INDICATOR
34135 / 372		SECTION CORNER
1080		TOPOGRAPHY
		WIND INDICATOR (Lighted)

ULTIMATE BUILDINGS/FACILITIES

NO.	DESCRIPTION
101	TERMINAL BUILDING
102	CARGO BUILDING
103	CARGO BUILDING
104	FUEL FARM
123	ARFF

No.	REVISIONS	DATE	BY	APP'D.

THE CONTENTS OF THIS PLAN DO NOT NECESSARILY REFLECT THE OFFICIAL VIEWS OR POLICY OF THE FAA OR ADOT AERONAUTICS. ACCEPTANCE OF THIS DOCUMENT BY THE FAA AND ADOT AERONAUTICS DOES NOT IN ANY WAY CONSTITUTE A COMMITMENT ON THE PART OF THE UNITED STATES OR STATE OF ARIZONA TO PARTICIPATE IN ANY DEVELOPMENT DEPICTED HEREIN NOR DOES IT INDICATE THAT THE PROPOSED DEVELOPMENT IS ENVIRONMENTALLY ACCEPTABLE IN ACCORDANCE WITH APPROPRIATE PUBLIC LAWS.

WILLIAMS GATEWAY AIRPORT

TERMINAL AREA/ AIR CARGO DRAWING

MESA, ARIZONA

PLANNED BY: Christopher M. Hugunin

DETAILED BY: Richard A. Lally/Larry Johnson

APPROVED BY: James M. Harris

June 9, 2000

SHEET 12 OF 15

Coffman Associates
Airport Consultants