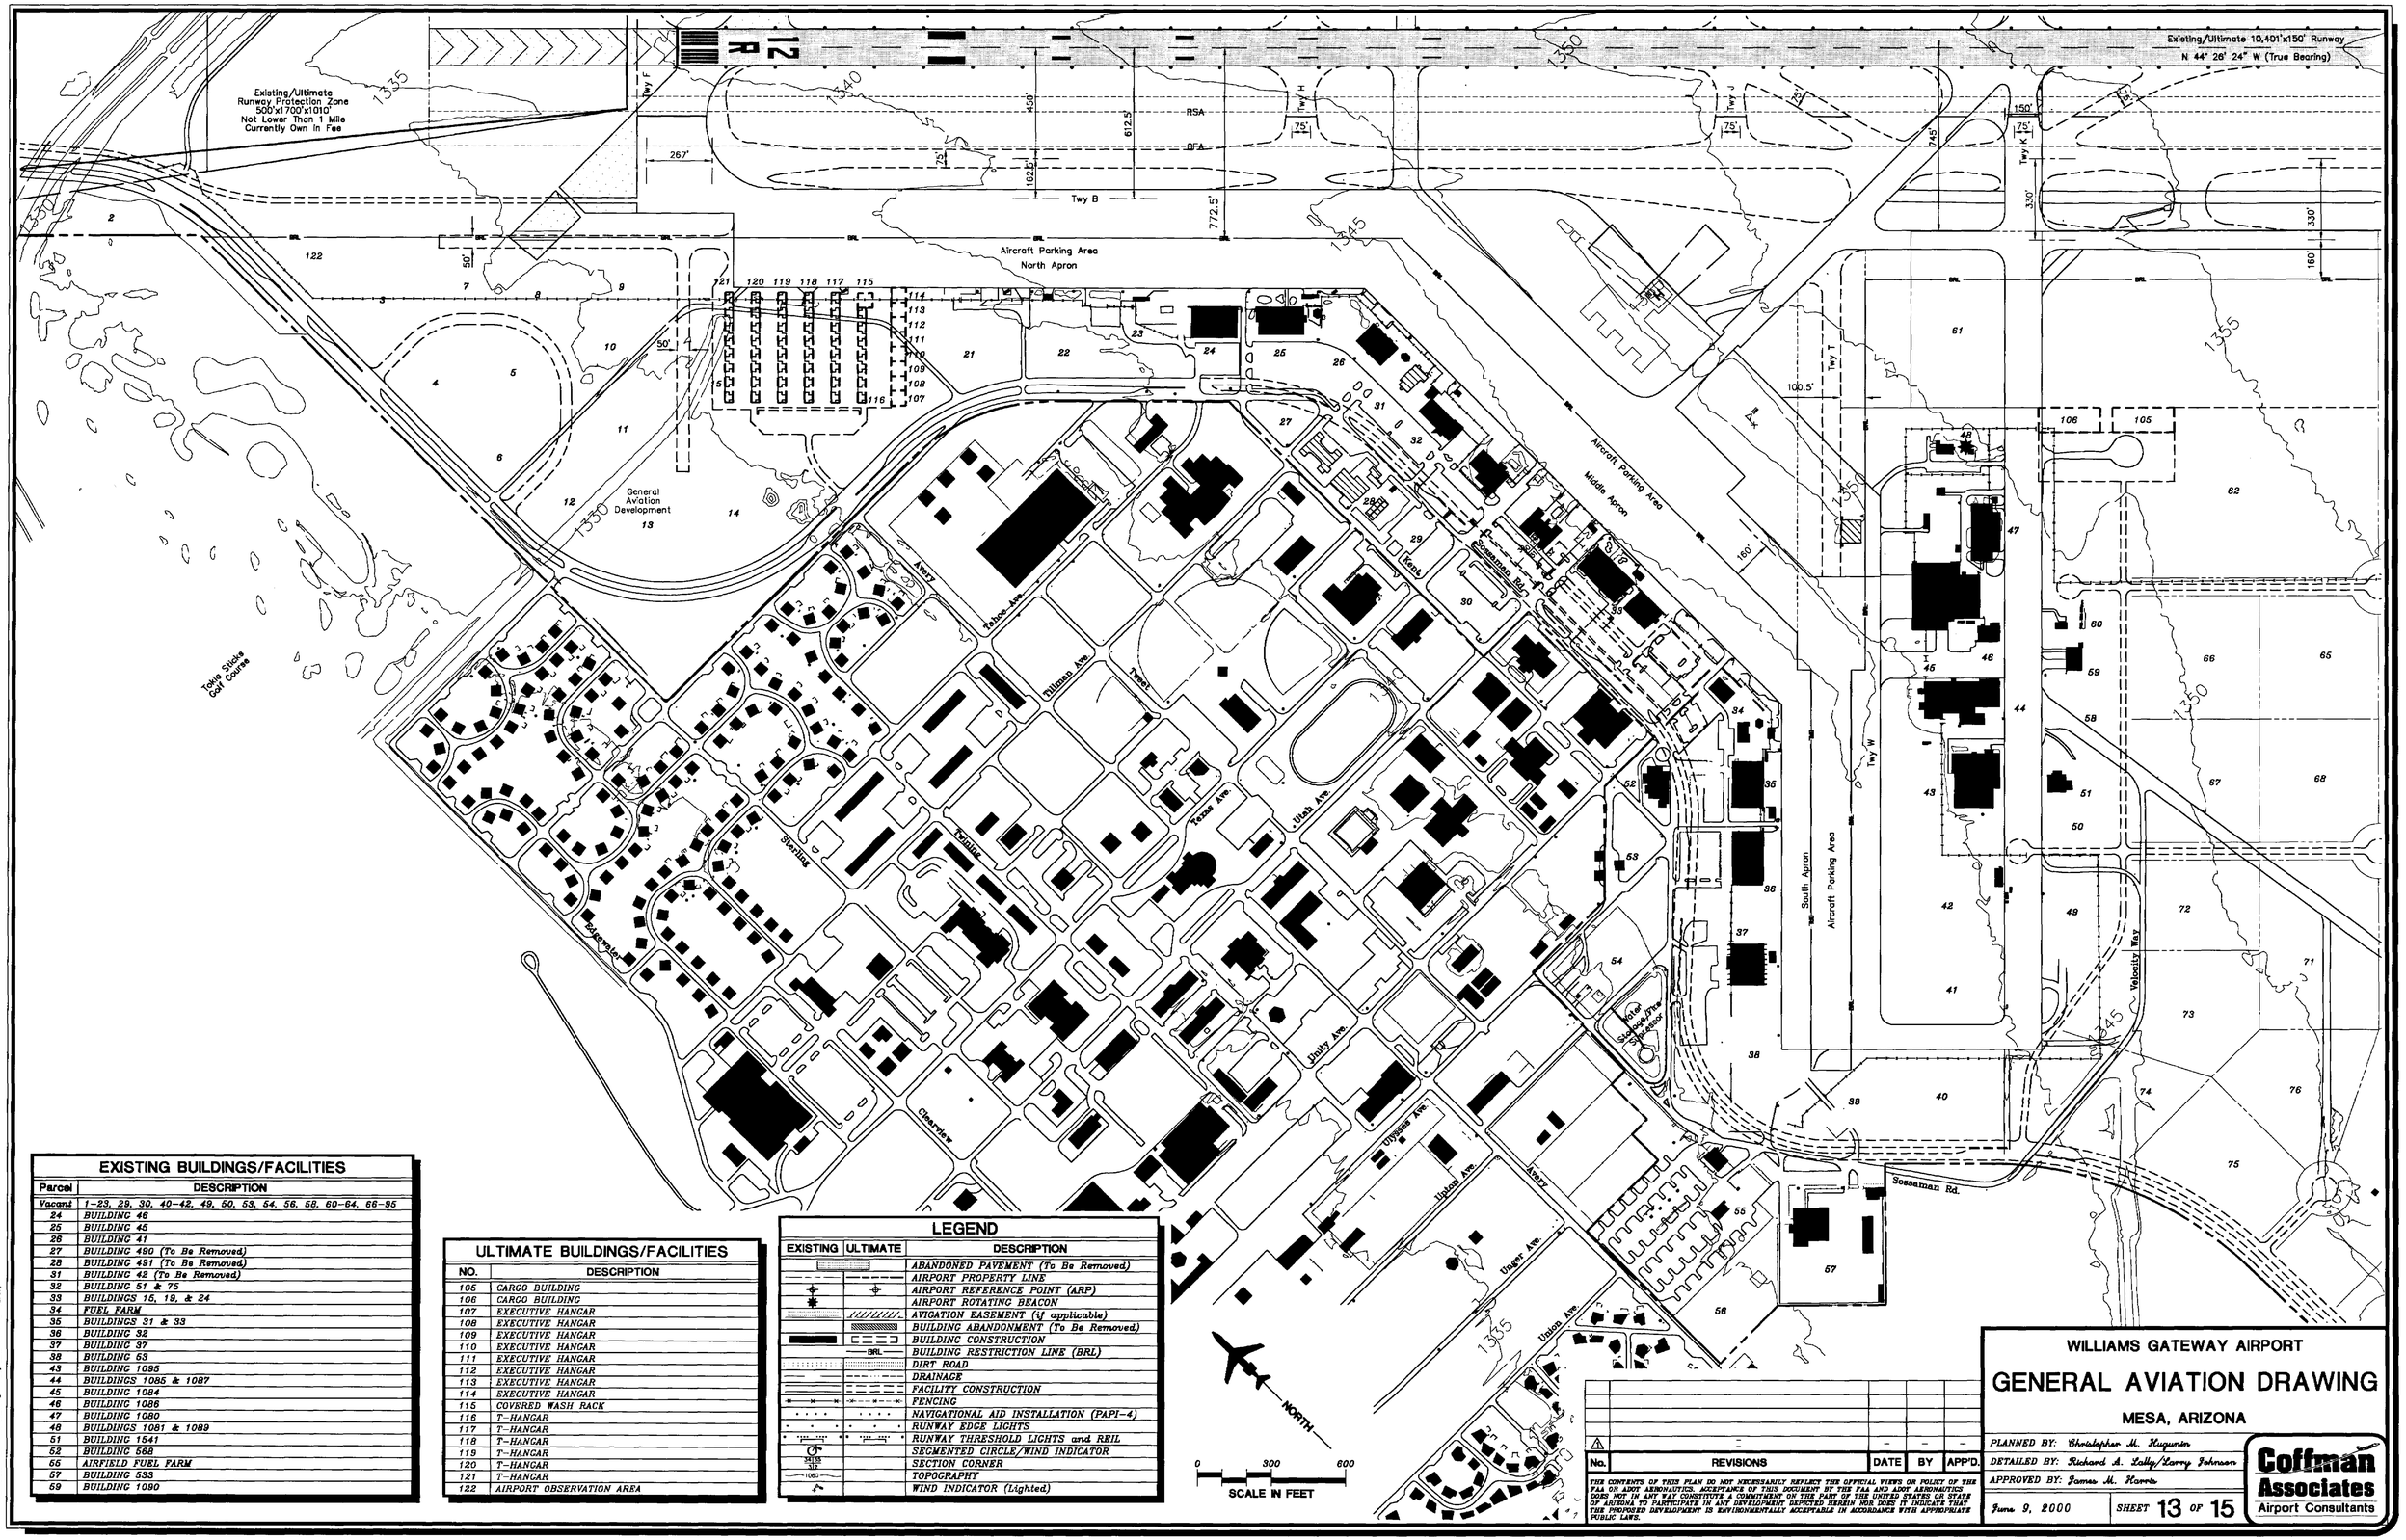

EXISTING BUILDINGS/FACILITIES

Parcel	DESCRIPTION
Vacant	1-23, 29, 30, 40-42, 49, 50, 53, 54, 56, 58, 60-64, 66-95
24	BUILDING 46
25	BUILDING 45
26	BUILDING 41
27	BUILDING 490 (To Be Removed)
28	BUILDING 491 (To Be Removed)
31	BUILDING 42 (To Be Removed)
32	BUILDING 51 & 75
33	BUILDINGS 15, 19, & 24
34	FUEL FARM
35	BUILDINGS 31 & 33
36	BUILDING 32
37	BUILDING 37
38	BUILDING 53
43	BUILDING 1095
44	BUILDINGS 1085 & 1087
45	BUILDING 1084
46	BUILDING 1086
47	BUILDING 1080
48	BUILDINGS 1081 & 1089
51	BUILDING 1541
52	BUILDING 568
55	AIRFIELD FUEL FARM
57	BUILDING 533
59	BUILDING 1090

ULTIMATE BUILDINGS/FACILITIES

NO.	DESCRIPTION
105	CARGO BUILDING
106	CARGO BUILDING
107	EXECUTIVE HANGAR
108	EXECUTIVE HANGAR
109	EXECUTIVE HANGAR
110	EXECUTIVE HANGAR
111	EXECUTIVE HANGAR
112	EXECUTIVE HANGAR
113	EXECUTIVE HANGAR
114	EXECUTIVE HANGAR
115	COVERED WASH RACK
116	T-HANGAR
117	T-HANGAR
118	T-HANGAR
119	T-HANGAR
120	T-HANGAR
121	T-HANGAR
122	AIRPORT OBSERVATION AREA

LEGEND

EXISTING	ULTIMATE	DESCRIPTION
		ABANDONED PAVEMENT (To Be Removed)
		AIRPORT PROPERTY LINE
		AIRPORT REFERENCE POINT (ARP)
		AIRPORT ROTATING BEACON
		AVIGATION EASEMENT (if applicable)
		BUILDING ABANDONMENT (To Be Removed)
		BUILDING CONSTRUCTION
	BRL	BUILDING RESTRICTION LINE (BRL)
		DIRT ROAD
		DRAINAGE
		FACILITY CONSTRUCTION
		FENCING
		NAVIGATIONAL AID INSTALLATION (PAPI-4)
		RUNWAY EDGE LIGHTS
		RUNWAY THRESHOLD LIGHTS and REIL
		SEGMENTED CIRCLE/WIND INDICATOR
34 35 / 3 12		SECTION CORNER
1060		TOPOGRAPHY
		WIND INDICATOR (Lighted)

No.	REVISIONS	DATE	BY	APP'D.
1	-	-	-	-

THE CONTENTS OF THIS PLAN DO NOT NECESSARILY REFLECT THE OFFICIAL VIEWS OR POLICY OF THE FAA OR ADOT AERONAUTICS. ACCEPTANCE OF THIS DOCUMENT BY THE FAA AND ADOT AERONAUTICS DOES NOT IN ANY WAY CONSTITUTE A COMMITMENT ON THE PART OF THE UNITED STATES OR STATE OF ARIZONA TO PARTICIPATE IN ANY DEVELOPMENT DEPICTED HEREIN NOR DOES IT INDICATE THAT THE PROPOSED DEVELOPMENT IS ENVIRONMENTALLY ACCEPTABLE IN ACCORDANCE WITH APPROPRIATE PUBLIC LAWS.

WILLIAMS GATEWAY AIRPORT

GENERAL AVIATION DRAWING

MESA, ARIZONA

PLANNED BY: Christopher M. Hugunin
DETAILED BY: Richard A. Lally/Larry Johnson
APPROVED BY: James M. Harris

June 9, 2000 | SHEET 13 OF 15

Coffman Associates
Airport Consultants

Coffman Associates-LDJ IWA CAD.dwg Friday June 23 2000 12:02pm