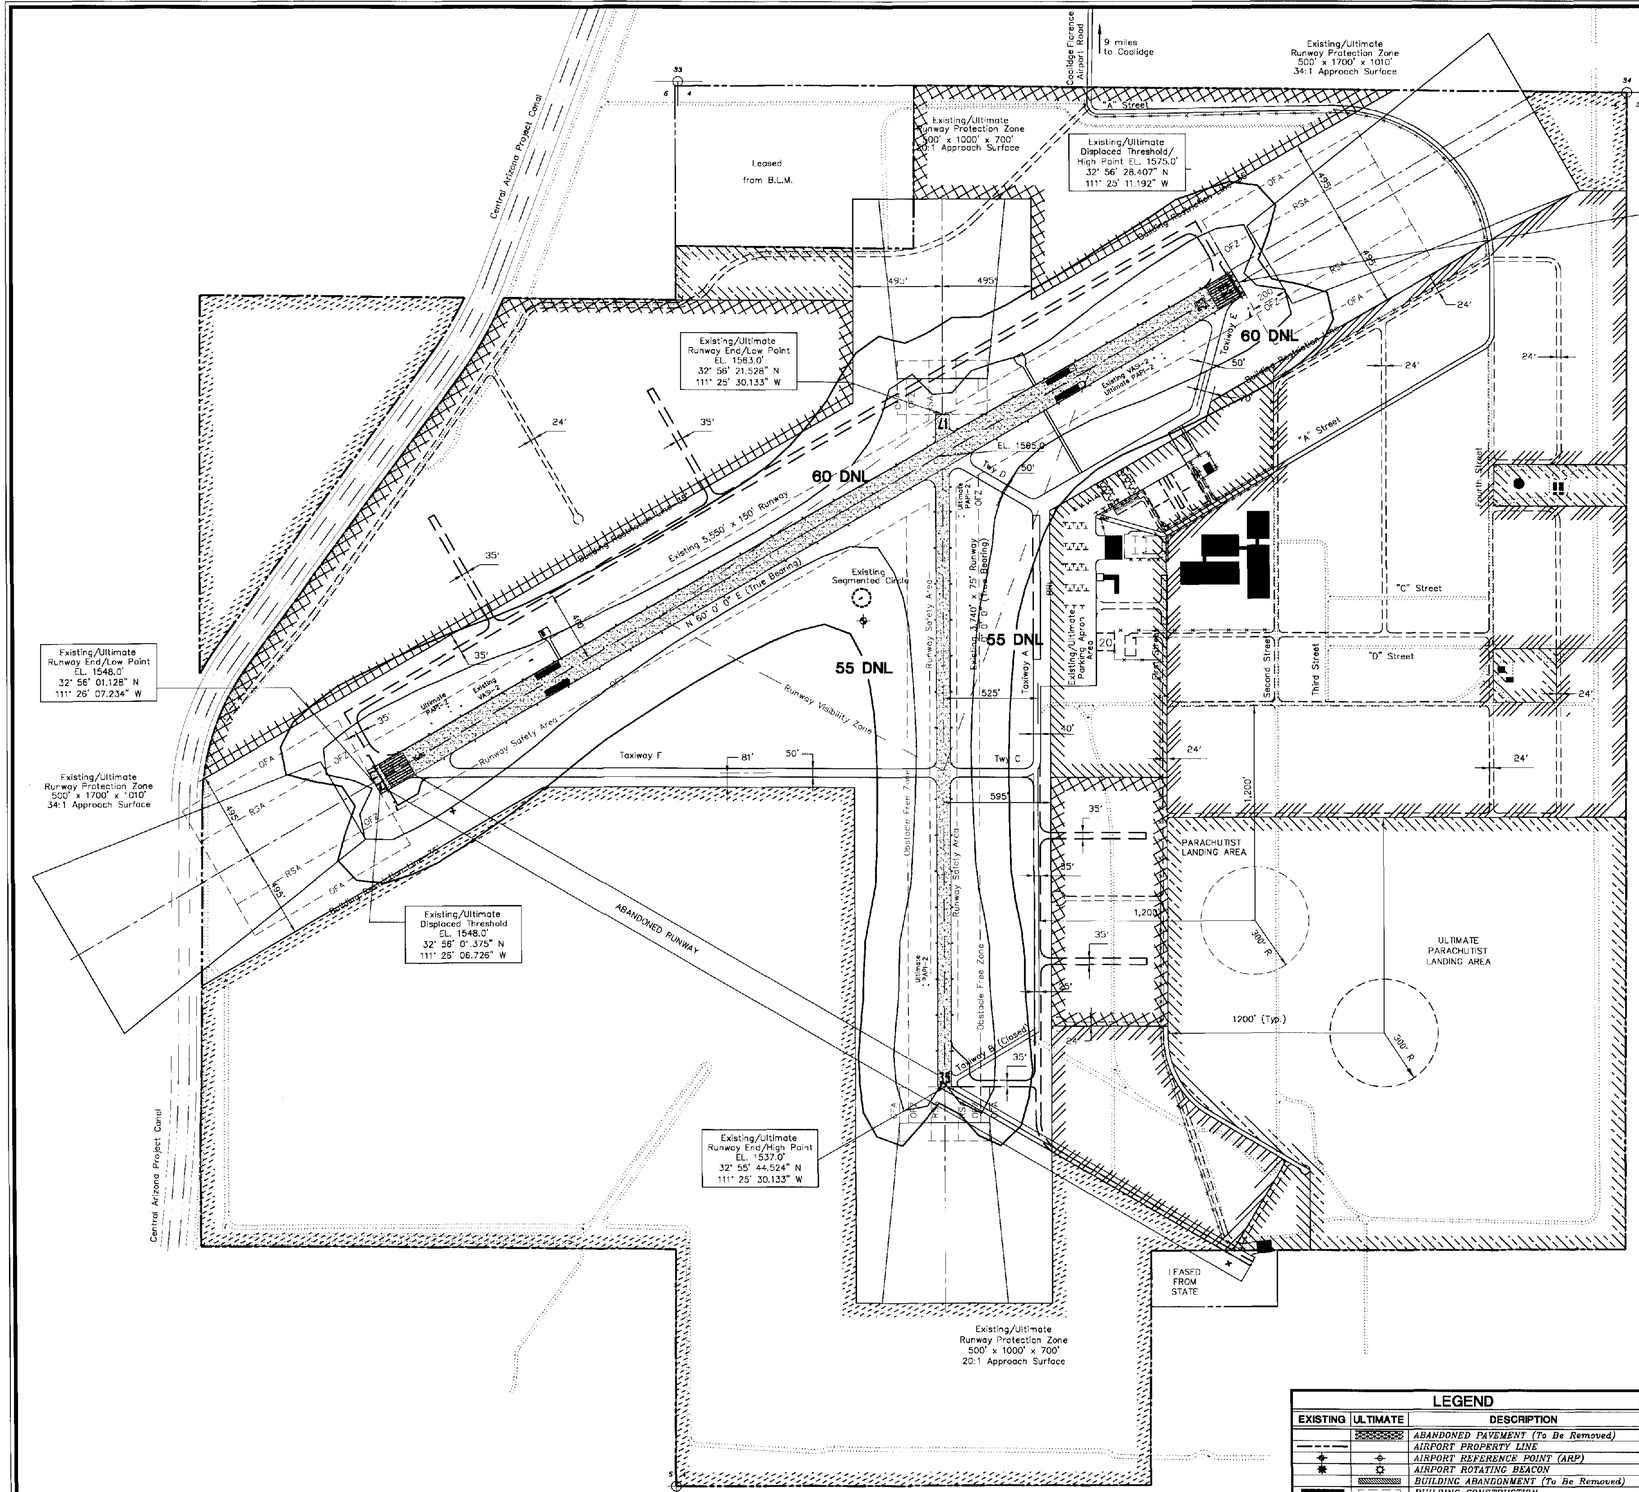

LAND USE LEGEND

- AVIATION USE
- SUPPORT
- GENERAL AVIATION
- COMMERCIAL/INDUSTRIAL
- AVIATION RELATED
- RECREATIONAL
- OPEN SPACE

LEGEND

EXISTING	ULTIMATE	DESCRIPTION
		ABANDONED PAVEMENT (To Be Removed)
		AIRPORT PROPERTY LINE
		AIRPORT REFERENCE POINT (ARP)
		AIRPORT ROTATING BEACON
		BUILDING ABANDONMENT (To Be Removed)
		BUILDING CONSTRUCTION
		DRAINAGE
		FACILITY CONSTRUCTION
		FENCING
34125		*SECTION CORNER*
1080		*ELEVATION CONTOUR*
		WIND INDICATOR (Lighted)
		THRESHOLD LIGHTS
		DIRT ROAD
		RUNWAY EDGE LIGHTS

No.	REVISIONS	DATE	BY	APP'D.

THE CONTENTS OF THIS PLAN DO NOT NECESSARILY REFLECT THE OFFICIAL VIEWS OR POLICY OF THE FAA. ACCEPTANCE OF THIS DOCUMENT BY THE FAA DOES NOT IN ANY WAY CONSTITUTE A COMMITMENT ON THE PART OF THE UNITED STATES TO PARTICIPATE IN ANY DEVELOPMENT DEPICTED HEREIN NOR DOES IT INDICATE THAT THE PROPOSED DEVELOPMENT IS ENVIRONMENTALLY ACCEPTABLE IN ACCORDANCE WITH APPROPRIATE PUBLIC LAWS.

Coolidge Municipal Airport

AIRPORT LAND USE PLAN

Coolidge, Arizona

PLANNED BY: Christopher M. Hugunin
DETAILED BY: Larry D. Johnson
APPROVED BY: James M. Harris
January 27, 1998 SHEET 5 OF 6

Coffman Associates
Airport Consultants

Coffman Associates PCB_ALP.DWG,LNG Thursday July 17 1997 2:39pm