AIRSPACE DRAWING

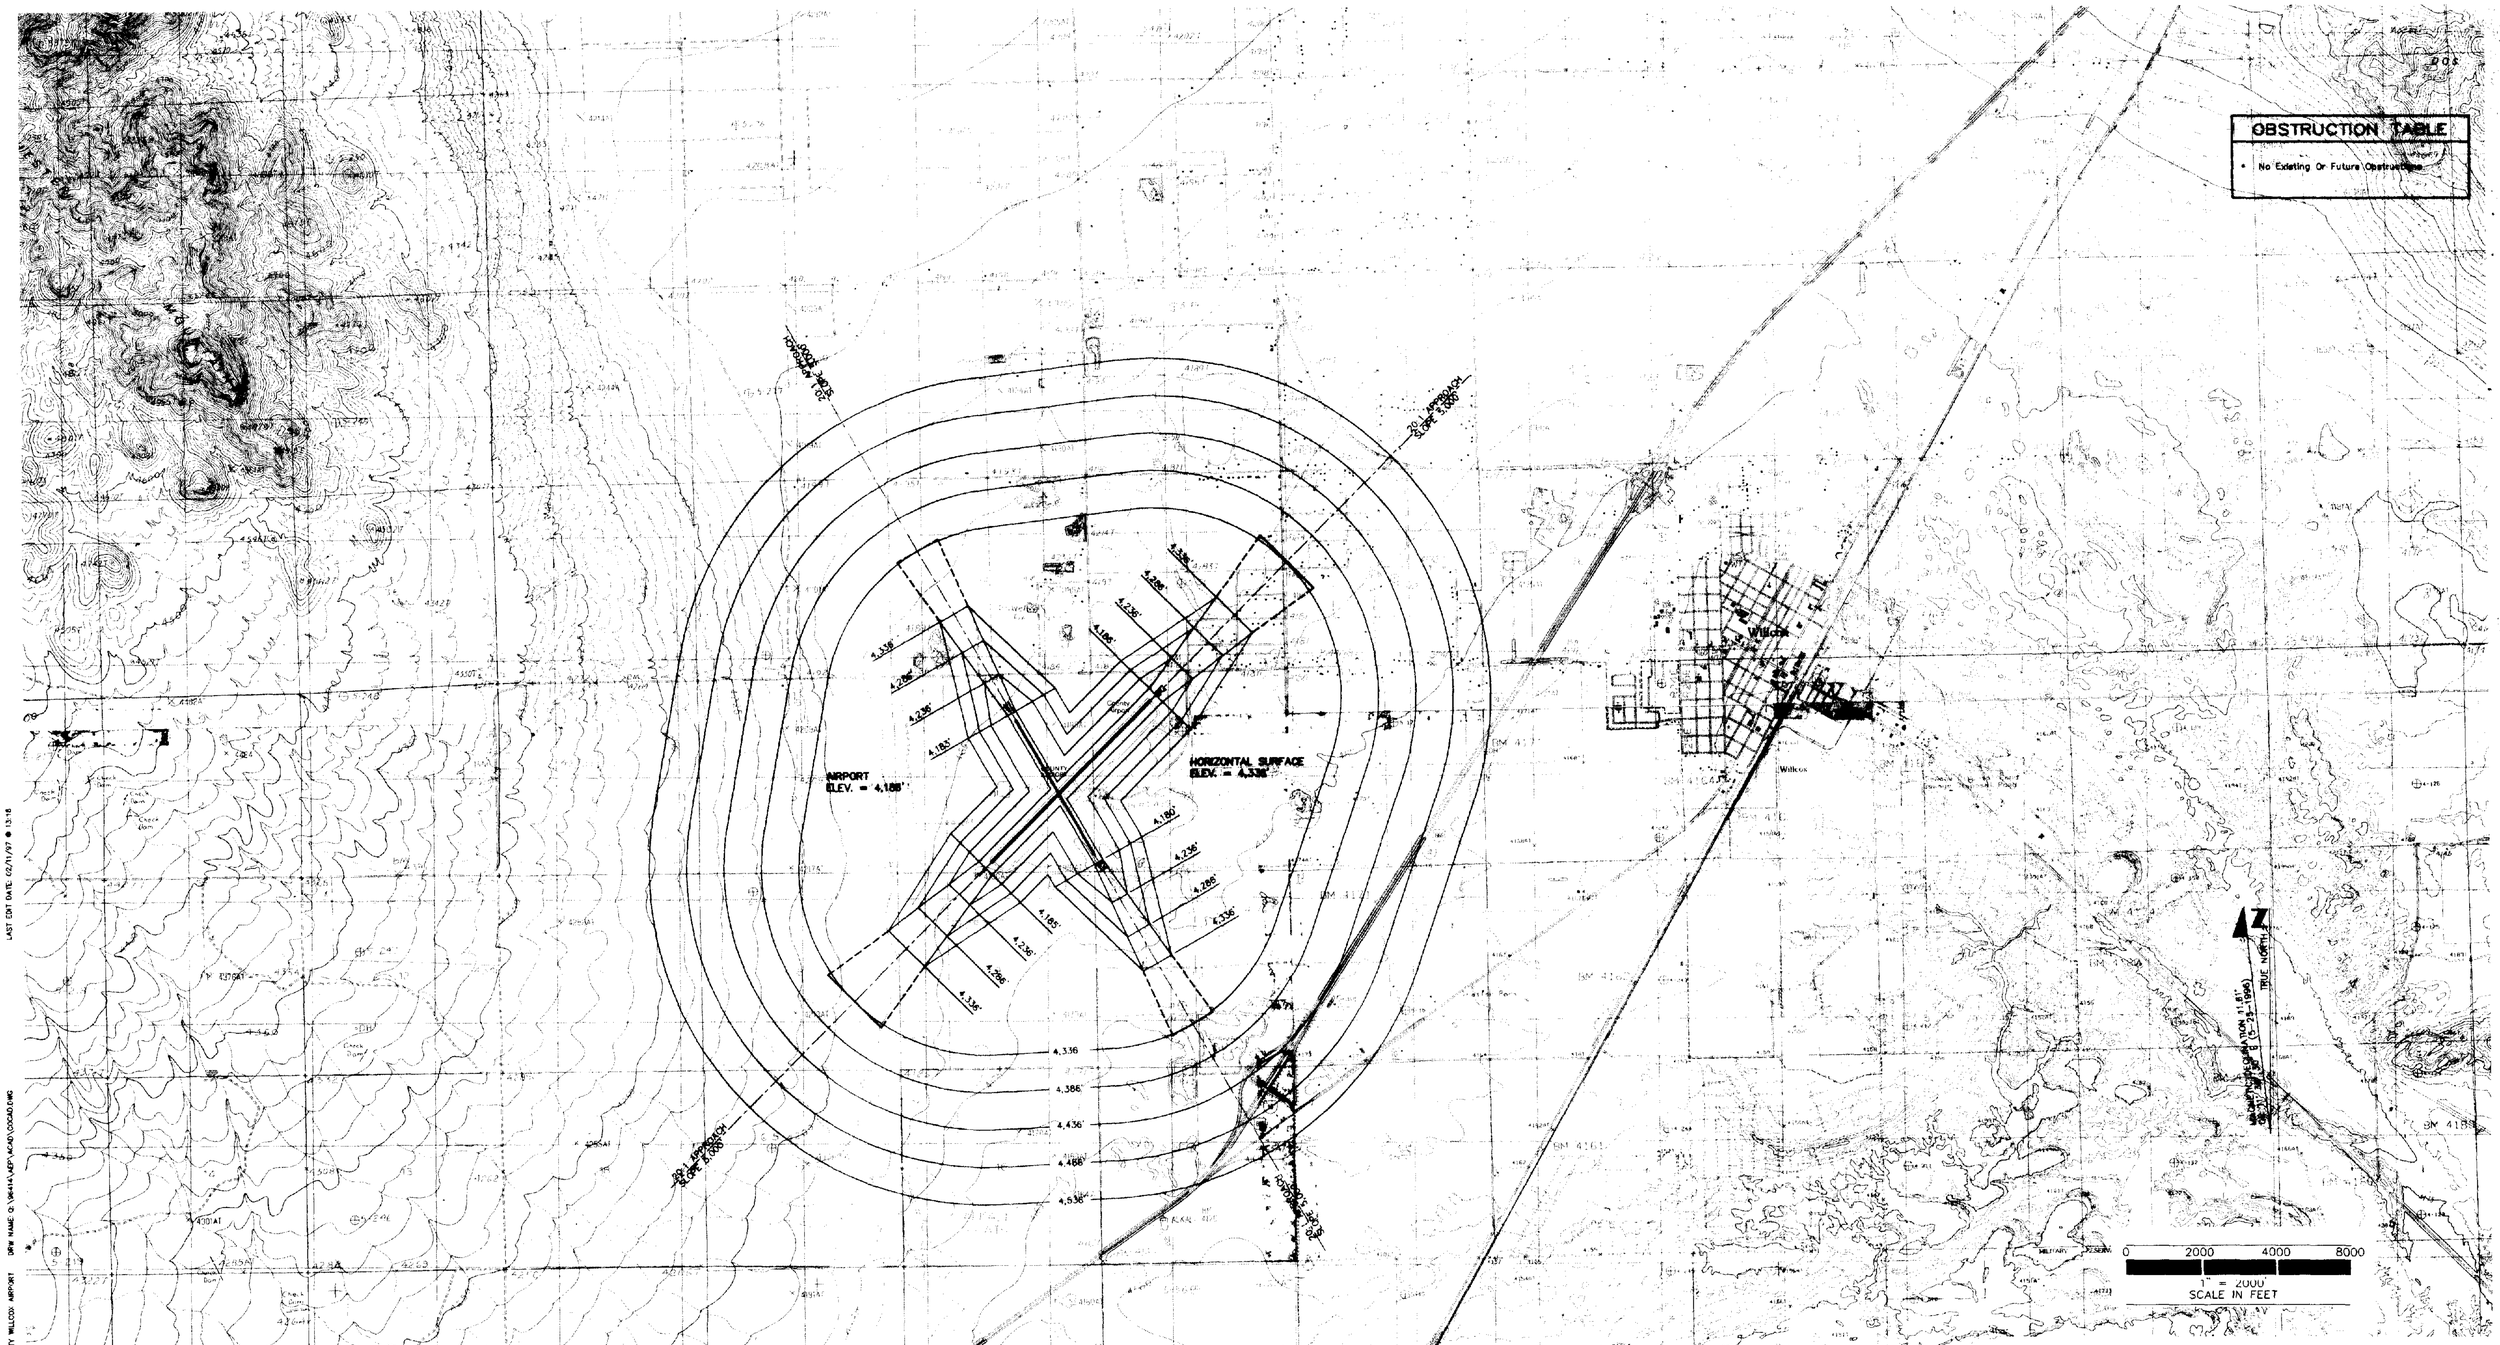

COCHISE COUNTY, ARIZONA

COCHISE COUNTY – WILLCOX AIRPORT

AIRSPACE DRAWING

JOB NO. 96414.08	DESIGNED BY: BCW	DATE: 3-11-97	REVISIONS
DRAWING NO. THREE	DRAWN BY: MFL	DATE: 3-11-97	
SCALE AS SHOWN	CHECKED BY: BCW	DATE:	
SHEET: 3 OF 10	BUCHER, WILLIS & RATLIFF CORPORATION		

KANSAS • MISSOURI • TEXAS • ILLINOIS • COLORADO • WASHINGTON

PROJECT NO.: 96414.08 PROJECT NAME: COCHISE COUNTY, WILLCOX AIRPORT DRW NAME: Q:\96414\ASP\ACAD\COCAD.DWG LAST EDIT DATE: 02/11/97 @ 13:16