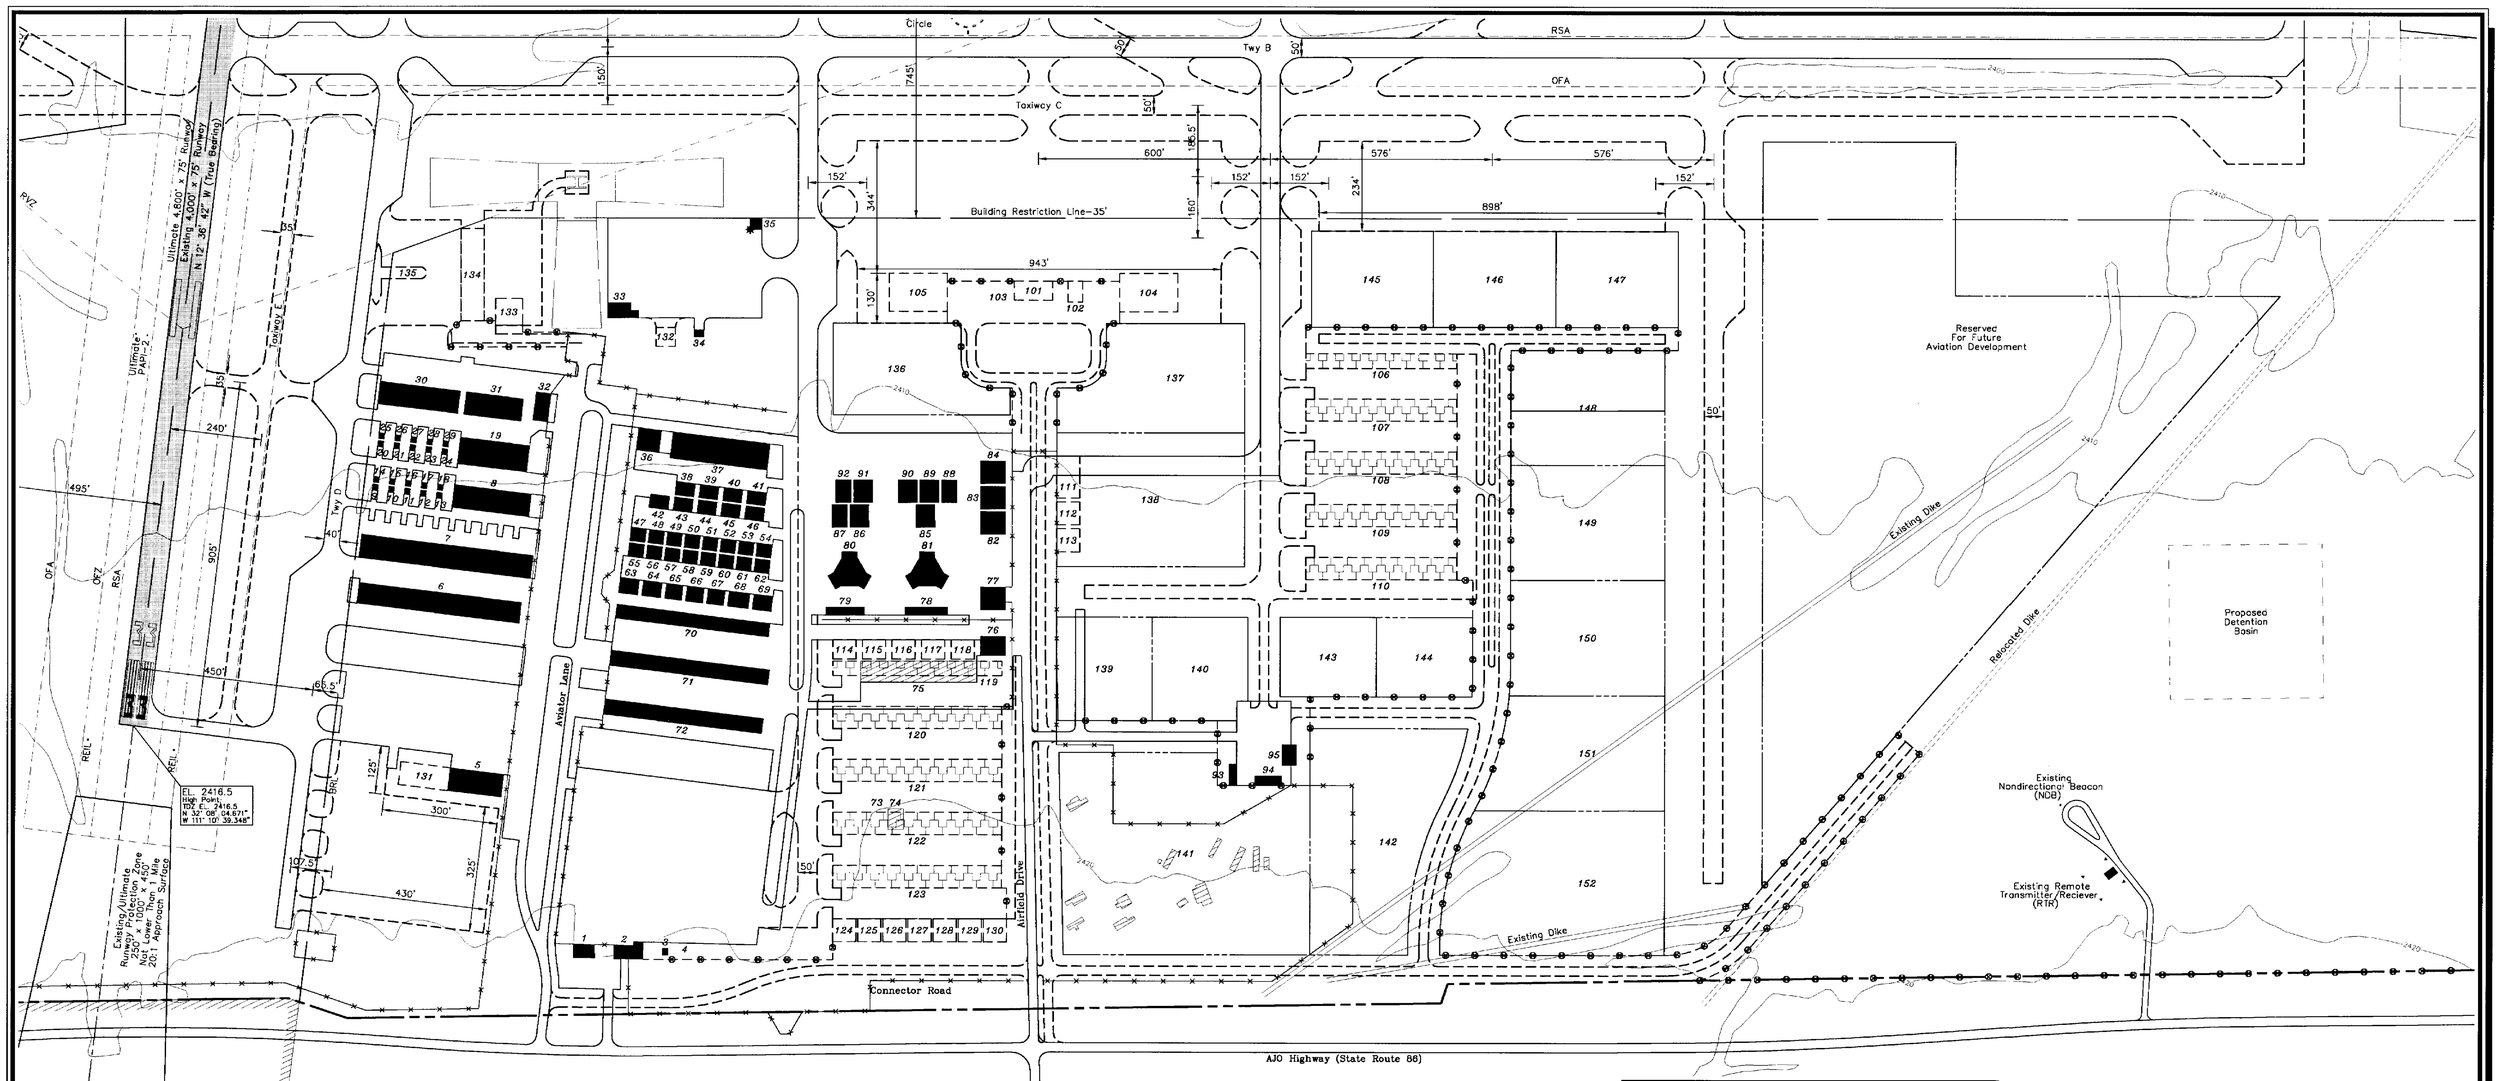

EXISTING BUILDINGS/FACILITIES

NO.	DESCRIPTION
1	Restaurant
2	Fixed Base Operations Hangar
3	Residence
4	Fuel Facility
5	Pilot Training Facility
6	T-Hangar
7	Clearspan Hangar
8	Executive Hangar
9	Shade Hangar
10	Shade Hangar
11	Shade Hangar
12	Shade Hangar
13	Shade Hangar
14	Shade Hangar
15	Shade Hangar
16	Shade Hangar
17	Shade Hangar
18	Shade Hangar
19	Executive Hangar
20	Shade Hangar
21	Shade Hangar
22	Shade Hangar
23	Shade Hangar
24	Shade Hangar
25	Shade Hangar
26	Shade Hangar
27	Shade Hangar
28	Shade Hangar
29	Shade Hangar
30	Executive Hangar
31	Executive Hangar
32	Office Building
33	Wash Rack

EXISTING BUILDINGS/FACILITIES

NO.	DESCRIPTION
34	Storage Shed
35	Air Traffic Control Tower
36	Conventional Hangar
37	Executive Hangar
38	Conventional Hangar
39	Conventional Hangar
40	Conventional Hangar
41	Conventional Hangar
42	Conventional Hangar
43	Conventional Hangar
44	Conventional Hangar
45	Conventional Hangar
46	Conventional Hangar
47	Conventional Hangar
48	Conventional Hangar
49	Conventional Hangar
50	Conventional Hangar
51	Conventional Hangar
52	Conventional Hangar
53	Conventional Hangar
54	Conventional Hangar
55	Conventional Hangar
56	Conventional Hangar
57	Conventional Hangar
58	Conventional Hangar
59	Conventional Hangar
60	Conventional Hangar
61	Conventional Hangar
62	Conventional Hangar
63	Conventional Hangar
64	Conventional Hangar
65	Conventional Hangar
66	Conventional Hangar

EXISTING BUILDINGS/FACILITIES

NO.	DESCRIPTION
67	Conventional Hangar
68	Conventional Hangar
69	Conventional Hangar
70	T-Hangar
71	T-Hangar
72	T-Hangar
73	Conventional Hangar
74	Conventional Hangar
75	Clearspan Hangar
76	Conventional Hangar
77	Conventional Hangar
78	Auto Shad Ports
79	Auto Shad Ports
80	T-Hangar
81	T-Hangar
82	Conventional Hangar
83	Conventional Hangar
84	Conventional Hangar
85	Conventional Hangar
86	Conventional Hangar
87	Conventional Hangar
88	Conventional Hangar
89	Conventional Hangar
90	Conventional Hangar
91	Conventional Hangar
92	Conventional Hangar
93	Airport Maintenance Facility
94	Airport Maintenance Facility
95	Airport Maintenance Facility

ULTIMATE BUILDINGS/FACILITIES

NO.	DESCRIPTION
101	Terminal/Administration Building
102	Firefighting and Rescue (ARFF)
103	Fuel Storage Facility
104	Fixed Base Operations Hangar
105	Fixed Base Operations Hangar
106	T-Hangar (9 Units)
107	T-Hangar (17 Units)
108	T-Hangar (17 Units)
109	T-Hangar (17 Units)
110	T-Hangar (17 Units)
111	Conventional Hangar
112	Conventional Hangar
113	Conventional Hangar
114	Conventional Hangar
115	Conventional Hangar
116	Conventional Hangar
117	Conventional Hangar
118	Conventional Hangar
119	T-Hangar (10 Units)
120	T-Hangar (19 Units)
121	T-Hangar (19 Units)
122	T-Hangar (19 Units)
123	T-Hangar (19 Units)
124	Conventional Hangar
125	Conventional Hangar
126	Conventional Hangar
127	Conventional Hangar
128	Conventional Hangar
129	Conventional Hangar
130	Conventional Hangar
131	Pilot Training Facility
132	Self-Maintenance Bay
133	Helicopter Hangar

ULTIMATE BUILDINGS/FACILITIES

NO.	DESCRIPTION
134	Clearspan Hangar
135	Self-Serv Fuel Facility
136	Aviation Related Parcel
137	Aviation Related Parcel
138	Aviation Related Parcel
139	Aviation Related Parcel
140	Aviation Related Parcel
141	Campus/Office Park Parcel
142	Campus/Office Park Parcel
143	Aviation Related Parcel
144	Aviation Related Parcel
145	Aviation Related Parcel
146	Aviation Related Parcel
147	Aviation Related Parcel
148	Aviation Related Parcel
149	Aviation Related Parcel
150	Aviation Related Parcel
151	Aviation Related Parcel
152	Aviation Related Parcel

LEGEND

EXISTING	ULTIMATE	DESCRIPTION
		AIRPORT PROPERTY LINE
		AIRPORT REFERENCE POINT (ARP)
		AIRPORT ROTATING BEACON
		AVIGATION EASEMENT (if applicable)
		BUILDING CONSTRUCTION
		BUILDING REMOVAL
	BRL	BUILDING RESTRICTION LINE (BRL)
		DIRT ROAD
		DRAINAGE
		FACILITY CONSTRUCTION
		FACILITY REMOVAL
		FENCING
VASI-4	VASI-4	NAVIGATIONAL AID INSTALLATION
		RUNWAY END IDENTIFICATION LIGHTS (REIL)
	OFA	RUNWAY OBJECT FREE AREA
	OFZ	RUNWAY OBSTACLE FREE ZONE
	RSA	RUNWAY SAFETY AREA
		RUNWAY THRESHOLD LIGHTS
	RVZ	RUNWAY VISIBILITY ZONE
		SEGMENTED CIRCLE/WIND INDICATOR
34 VA 312		SECTION CORNER
1060		TOPOGRAPHIC CONTOURS
		WIND INDICATOR (Lighted)

NORTH

0 200 400

SCALE IN FEET

No.	REVISIONS	DATE	BY	APP'D.
3	UPDATED AIRPORT MASTER PLAN	2/29/00	R.A.L.	S.G.B.
2	UPDATED FOR REVALIDATION	10/29/96	M.E.S.	M.F.J.
1	REVISED/UPDATED ALP (FAA/ADOT APPROVAL)	8/2/96	W.E.H.	J.M.H.

THE CONTENTS OF THIS PLAN DO NOT NECESSARILY REFLECT THE OFFICIAL VIEWS OR POLICY OF THE FAA OR ADOT AERONAUTICS. ACCEPTANCE OF THIS DOCUMENT BY THE FAA AND ADOT AERONAUTICS DOES NOT IN ANY WAY CONSTITUTE A COMMITMENT ON THE PART OF THE UNITED STATES OR STATE OF ARIZONA TO PARTICIPATE IN ANY DEVELOPMENT DEPICTED HEREIN. NOR DOES IT INDICATE THAT THE PROPOSED DEVELOPMENT IS ENVIRONMENTALLY ACCEPTABLE IN ACCORDANCE WITH APPROPRIATE PUBLIC LAWS.

Ryan Airfield

TERMINAL AREA PLAN

Tucson, Arizona

PLANNED BY: Steven G. Benson
DETAILED BY: Richard A. Lally
APPROVED BY: Steven G. Benson

February 29, 2000 SHEET 3 OF 11

Coffman Associates
Airport Consultants