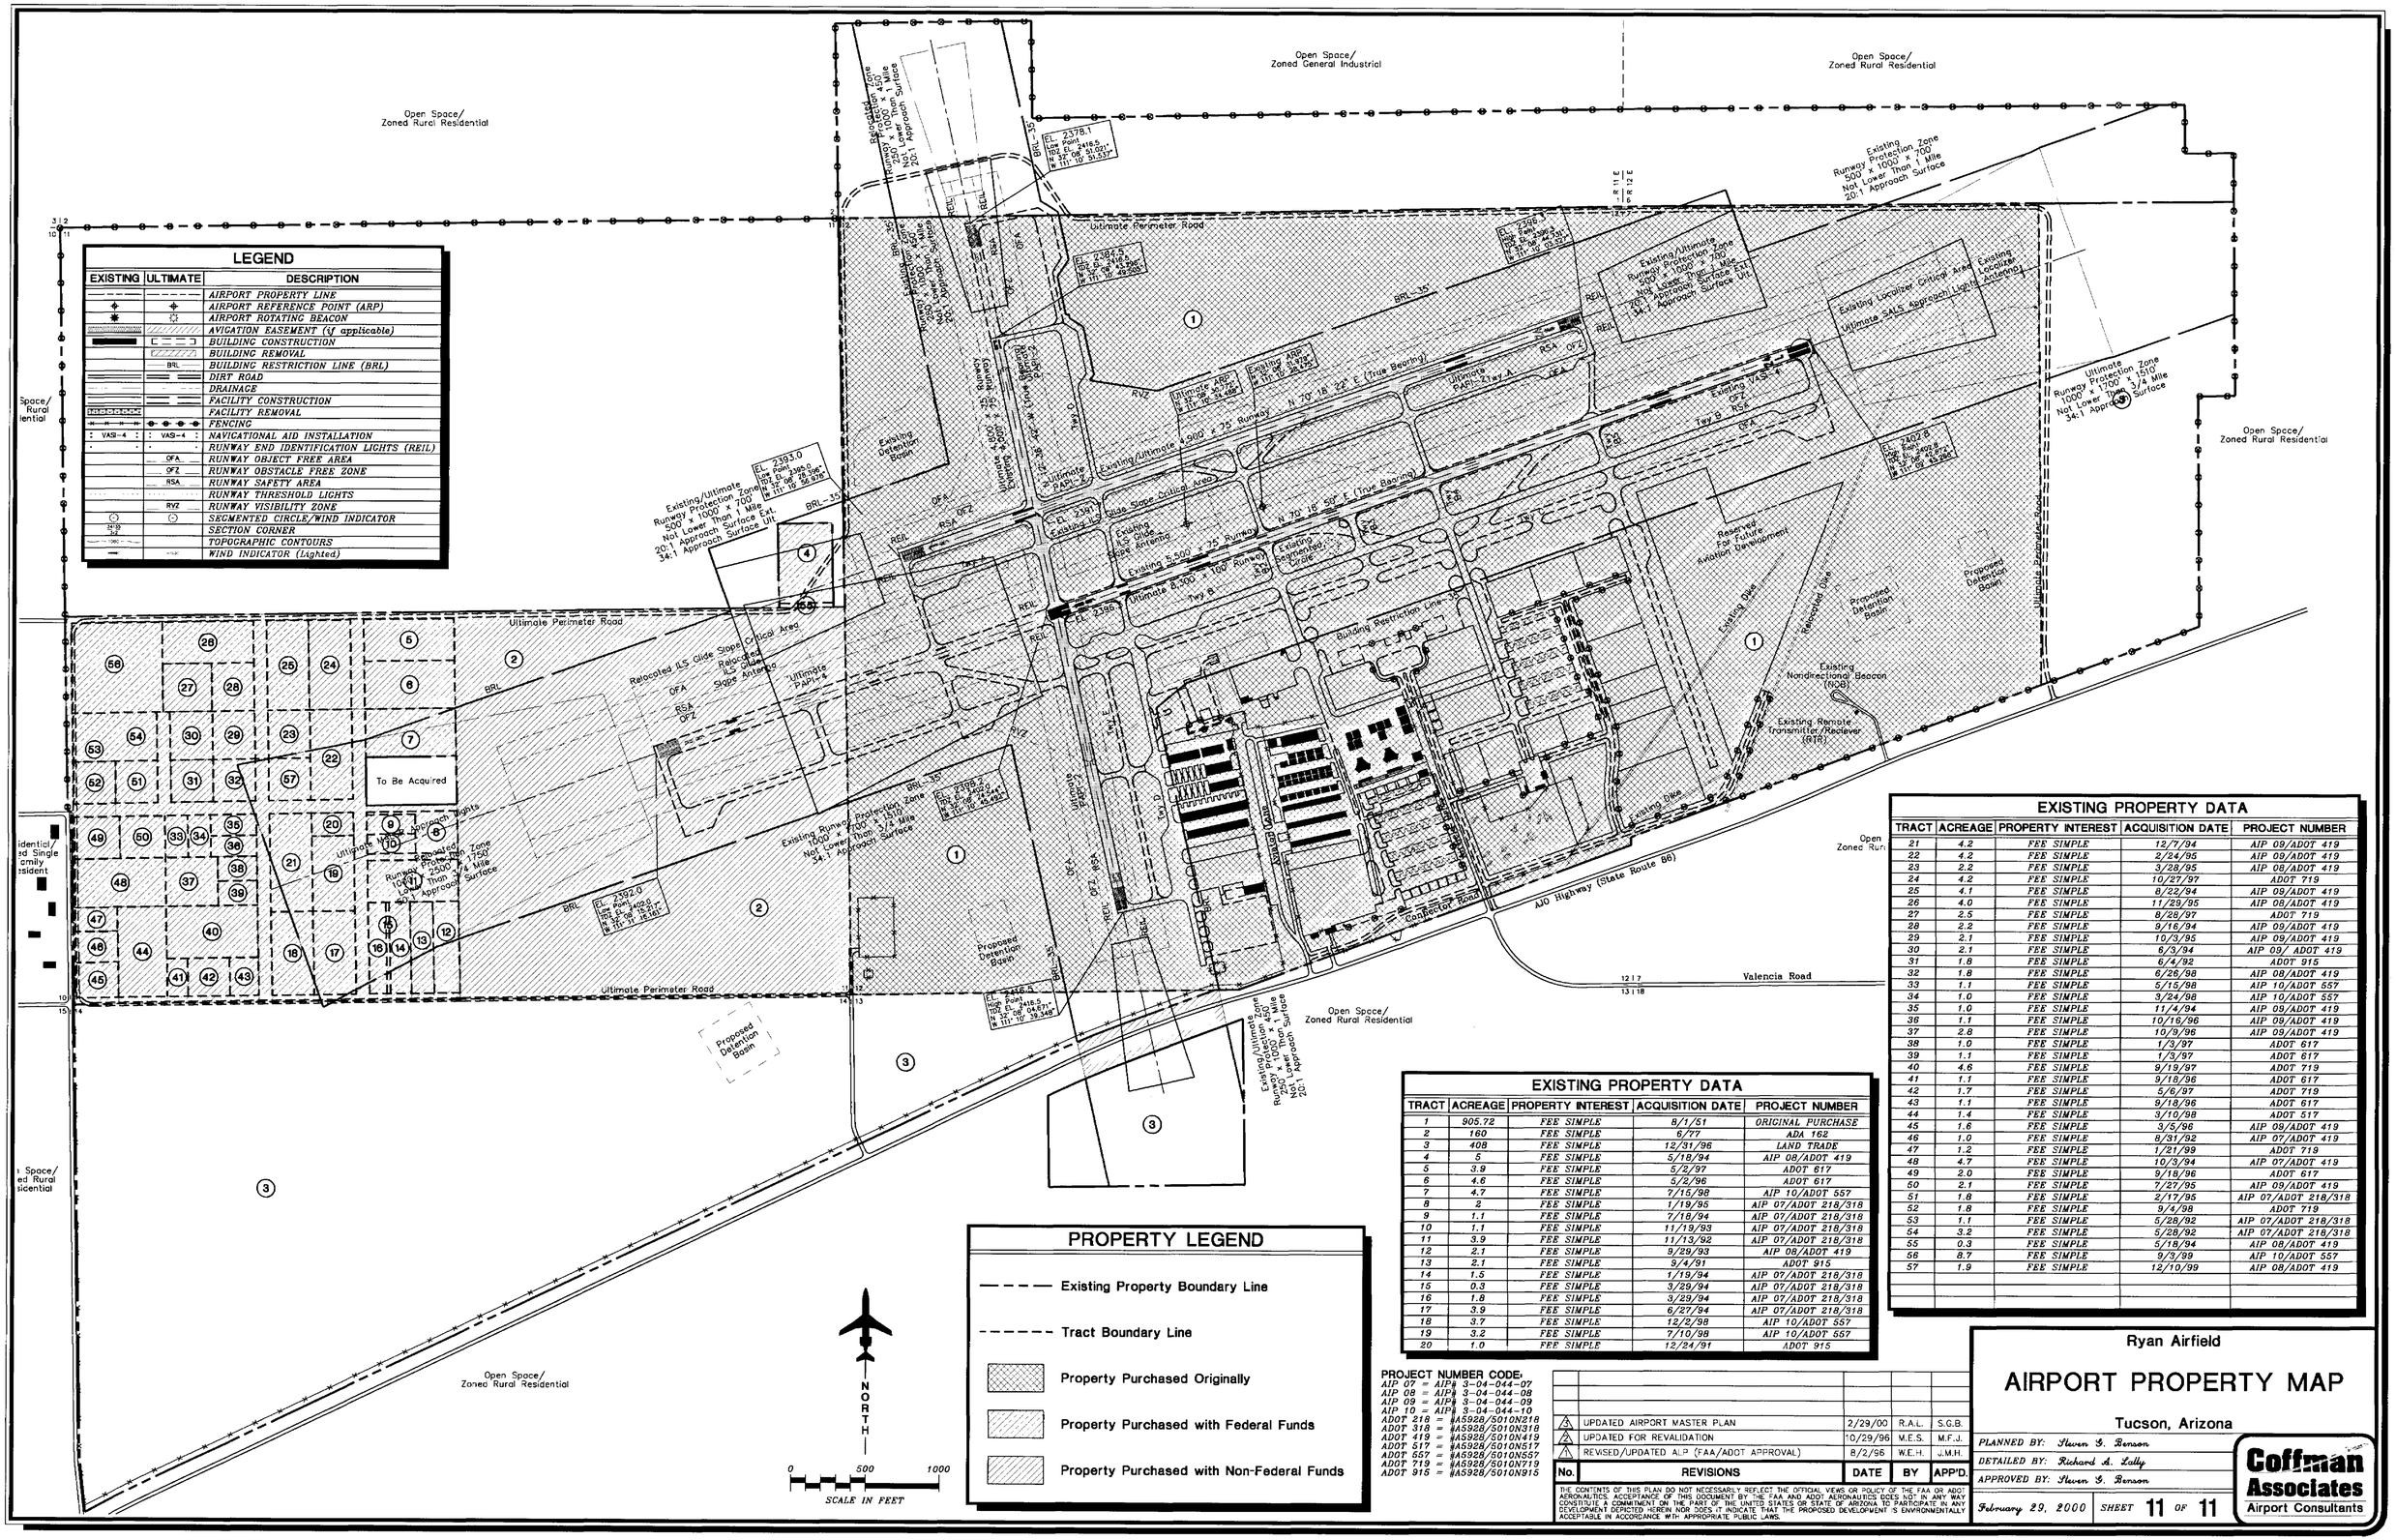

LEGEND

EXISTING	ULTIMATE	DESCRIPTION
		AIRPORT PROPERTY LINE
		AIRPORT REFERENCE POINT (ARP)
		AIRPORT ROTATING BEACON
		AVIGATION EASEMENT (if applicable)
		BUILDING CONSTRUCTION
		BUILDING REMOVAL
	BRL	BUILDING RESTRICTION LINE (BRL)
		DIRT ROAD
		DRAINAGE
		FACILITY CONSTRUCTION
		FACILITY REMOVAL
		FENCING
VASI-4	VASI-4	NAVIGATIONAL AID INSTALLATION
		RUNWAY END IDENTIFICATION LIGHTS (REIL)
	OFA	RUNWAY OBJECT FREE AREA
	OFZ	RUNWAY OBSTACLE FREE ZONE
	RSA	RUNWAY SAFETY AREA
		RUNWAY THRESHOLD LIGHTS
	RVZ	RUNWAY VISIBILITY ZONE
		SEGMENTED CIRCLE/WIND INDICATOR
		SECTION CORNER
		TOPOGRAPHIC CONTOURS
		WIND INDICATOR (lighted)

EXISTING PROPERTY DATA

TRACT	ACREAGE	PROPERTY INTEREST	ACQUISITION DATE	PROJECT NUMBER
21	4.2	FEE SIMPLE	12/7/94	AIP 09/ADOT 419
22	4.2	FEE SIMPLE	2/24/95	AIP 09/ADOT 419
23	2.2	FEE SIMPLE	3/28/95	AIP 08/ADOT 419
24	4.2	FEE SIMPLE	10/27/97	ADOT 719
25	4.1	FEE SIMPLE	8/22/94	AIP 09/ADOT 419
26	4.0	FEE SIMPLE	11/29/95	AIP 08/ADOT 419
27	2.5	FEE SIMPLE	8/28/97	ADOT 719
28	2.2	FEE SIMPLE	9/16/94	AIP 09/ADOT 419
29	2.1	FEE SIMPLE	10/3/95	AIP 09/ADOT 419
30	2.1	FEE SIMPLE	6/3/94	AIP 09/ ADOT 419
31	1.8	FEE SIMPLE	6/4/92	ADOT 915
32	1.8	FEE SIMPLE	6/26/98	AIP 08/ADOT 419
33	1.1	FEE SIMPLE	5/15/98	AIP 10/ADOT 557
34	1.0	FEE SIMPLE	3/24/98	AIP 10/ADOT 557
35	1.0	FEE SIMPLE	11/4/94	AIP 09/ADOT 419
36	1.1	FEE SIMPLE	10/16/96	AIP 09/ADOT 419
37	2.8	FEE SIMPLE	10/9/96	AIP 09/ADOT 419
38	1.0	FEE SIMPLE	1/3/97	ADOT 617
39	1.1	FEE SIMPLE	1/3/97	ADOT 617
40	4.6	FEE SIMPLE	9/19/97	ADOT 719
41	1.1	FEE SIMPLE	9/18/96	ADOT 617
42	1.7	FEE SIMPLE	5/6/97	ADOT 719
43	1.1	FEE SIMPLE	9/18/96	ADOT 617
44	1.4	FEE SIMPLE	3/10/98	ADOT 517
45	1.6	FEE SIMPLE	3/5/96	AIP 09/ADOT 419
46	1.0	FEE SIMPLE	8/31/92	AIP 07/ADOT 419
47	1.2	FEE SIMPLE	1/21/99	ADOT 719
48	4.7	FEE SIMPLE	10/3/94	AIP 07/ADOT 419
49	2.0	FEE SIMPLE	9/18/96	ADOT 617
50	2.1	FEE SIMPLE	7/27/95	AIP 09/ADOT 419
51	1.8	FEE SIMPLE	2/17/95	AIP 07/ADOT 218/318
52	1.8	FEE SIMPLE	9/4/98	ADOT 719
53	1.1	FEE SIMPLE	5/28/92	AIP 07/ADOT 218/318
54	3.2	FEE SIMPLE	5/28/92	AIP 07/ADOT 218/318
55	0.3	FEE SIMPLE	5/18/94	AIP 08/ADOT 419
56	8.7	FEE SIMPLE	9/3/99	AIP 10/ADOT 557
57	1.9	FEE SIMPLE	12/10/99	AIP 08/ADOT 419

EXISTING PROPERTY DATA

TRACT	ACREAGE	PROPERTY INTEREST	ACQUISITION DATE	PROJECT NUMBER
1	905.72	FEE SIMPLE	8/1/51	ORIGINAL PURCHASE
2	160	FEE SIMPLE	6/77	ADA 162
3	408	FEE SIMPLE	12/31/96	LAND TRADE
4	5	FEE SIMPLE	5/18/94	AIP 08/ADOT 419
5	3.9	FEE SIMPLE	5/2/97	ADOT 617
6	4.6	FEE SIMPLE	5/2/96	ADOT 617
7	4.7	FEE SIMPLE	7/15/98	AIP 10/ADOT 557
8	2	FEE SIMPLE	1/19/95	AIP 07/ADOT 218/318
9	1.1	FEE SIMPLE	7/18/94	AIP 07/ADOT 218/318
10	1.1	FEE SIMPLE	11/19/93	AIP 07/ADOT 218/318
11	3.9	FEE SIMPLE	11/13/92	AIP 07/ADOT 218/318
12	2.1	FEE SIMPLE	9/29/93	AIP 08/ADOT 419
13	2.1	FEE SIMPLE	9/4/91	ADOT 915
14	1.5	FEE SIMPLE	1/19/94	AIP 07/ADOT 218/318
15	0.3	FEE SIMPLE	3/29/94	AIP 07/ADOT 218/318
16	1.8	FEE SIMPLE	3/29/94	AIP 07/ADOT 218/318
17	3.9	FEE SIMPLE	6/27/94	AIP 07/ADOT 218/318
18	3.7	FEE SIMPLE	12/2/98	AIP 10/ADOT 557
19	3.2	FEE SIMPLE	7/10/98	AIP 10/ADOT 557
20	1.0	FEE SIMPLE	12/24/91	ADOT 915

PROPERTY LEGEND

- Existing Property Boundary Line
- Tract Boundary Line
- Property Purchased Originally
- Property Purchased with Federal Funds
- Property Purchased with Non-Federal Funds

PROJECT NUMBER CODE:

AIP 07 = AIP# 3-04-044-07
AIP 08 = AIP# 3-04-044-08
AIP 09 = AIP# 3-04-044-09
AIP 10 = AIP# 3-04-044-10
ADOT 218 = #A5928/S010N218
ADOT 318 = #A5928/S010N318
ADOT 419 = #A5928/S010N419
ADOT 517 = #A5928/S010N517
ADOT 557 = #A5928/S010N557
ADOT 719 = #A5928/S010N719
ADOT 915 = #A5928/S010N915

No.	REVISIONS	DATE	BY	APP'D.
3	UPDATED AIRPORT MASTER PLAN	2/29/00	R.A.L.	S.G.B.
2	UPDATED FOR REVALIDATION	10/29/96	M.E.S.	M.F.J.
1	REVISED/UPDATED ALP (FAA/ADOT APPROVAL)	8/2/96	W.E.H.	J.M.H.

THE CONTENTS OF THIS PLAN DO NOT NECESSARILY REFLECT THE OFFICIAL VIEWS OR POLICY OF THE FAA OR ADOT AERONAUTICS. ACCEPTANCE OF THIS DOCUMENT BY THE FAA AND ADOT AERONAUTICS DOES NOT IN ANY WAY CONSTITUTE A COMMITMENT ON THE PART OF THE UNITED STATES OR STATE OF ARIZONA TO PARTICIPATE IN ANY DEVELOPMENT DEPICTED HEREIN NOR DOES IT INDICATE THAT THE PROPOSED DEVELOPMENT IS ENVIRONMENTALLY ACCEPTABLE IN ACCORDANCE WITH APPROPRIATE PUBLIC LAWS.

Ryan Airfield

AIRPORT PROPERTY MAP

Tucson, Arizona

PLANNED BY: Steven G. Benson
DETAILED BY: Richard A. Lolly
APPROVED BY: Steven G. Benson
February 29, 2000 SHEET 11 OF 11

Coffman Associates
Airport Consultants

Coffman Associates D:\CAD\Master Plans\RYN\ALP Set\RYN PROP.DWG Tuesday February 29 2000 5:00pm