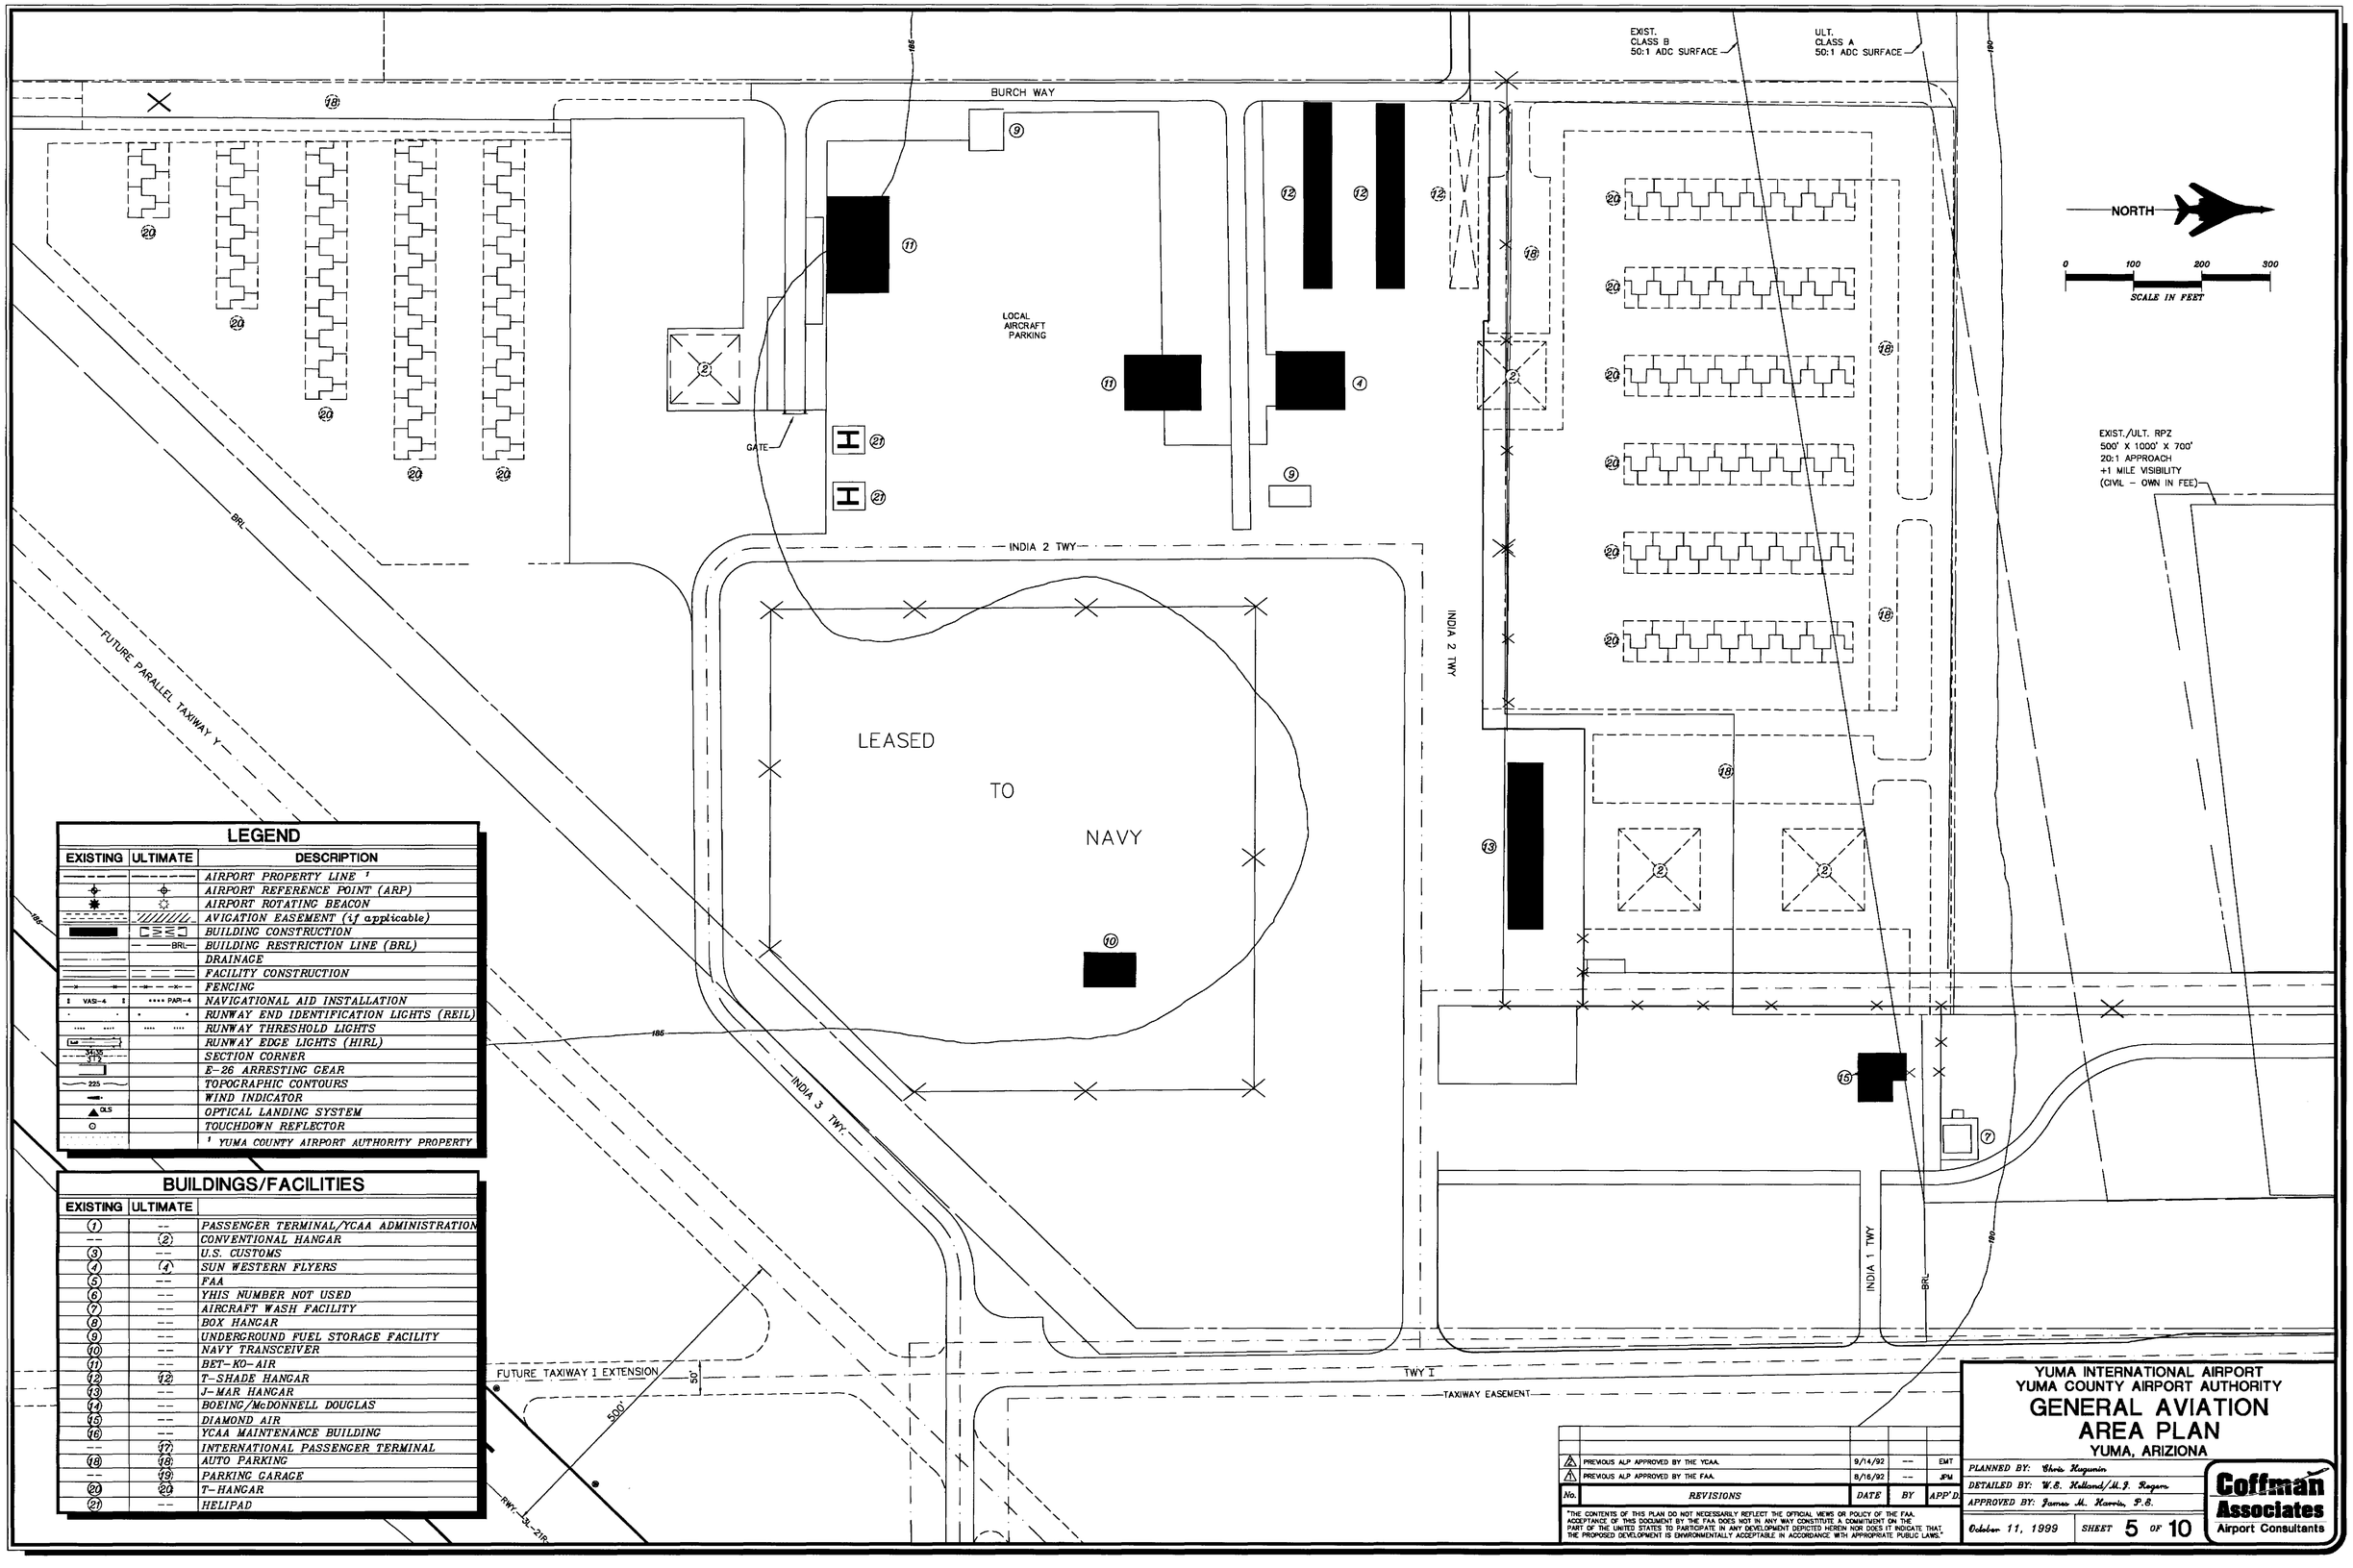

LEGEND

EXISTING	ULTIMATE	DESCRIPTION
		AIRPORT PROPERTY LINE [1]
		AIRPORT REFERENCE POINT (ARP)
		AIRPORT ROTATING BEACON
		AVIGATION EASEMENT (if applicable)
		BUILDING CONSTRUCTION
	BRL	BUILDING RESTRICTION LINE (BRL)
		DRAINAGE
		FACILITY CONSTRUCTION
		FENCING
VASI-4	PAPI-4	NAVIGATIONAL AID INSTALLATION
		RUNWAY END IDENTIFICATION LIGHTS (REIL)
		RUNWAY THRESHOLD LIGHTS
		RUNWAY EDGE LIGHTS (HIRL)
34X36 / 312		SECTION CORNER
		E-26 ARRESTING GEAR
225		TOPOGRAPHIC CONTOURS
		WIND INDICATOR
OLS		OPTICAL LANDING SYSTEM
		TOUCHDOWN REFLECTOR
		[1] YUMA COUNTY AIRPORT AUTHORITY PROPERTY

BUILDINGS/FACILITIES

EXISTING	ULTIMATE	
1	--	PASSENGER TERMINAL/YCAA ADMINISTRATION
--	2	CONVENTIONAL HANGAR
3	--	U.S. CUSTOMS
4	4	SUN WESTERN FLYERS
5	--	FAA
6	--	YHIS NUMBER NOT USED
7	--	AIRCRAFT WASH FACILITY
8	--	BOX HANGAR
9	--	UNDERGROUND FUEL STORAGE FACILITY
10	--	NAVY TRANSCEIVER
11	--	BET-KO-AIR
12	12	T-SHADE HANGAR
13	--	J-MAR HANGAR
14	--	BOEING/McDONNELL DOUGLAS
15	--	DIAMOND AIR
16	--	YCAA MAINTENANCE BUILDING
--	17	INTERNATIONAL PASSENGER TERMINAL
18	18	AUTO PARKING
--	19	PARKING GARAGE
20	20	T-HANGAR
21	--	HELIPAD

No.	REVISIONS	DATE	BY	APP'D
2	PREVIOUS ALP APPROVED BY THE YCAA.	9/14/92	--	EMT
1	PREVIOUS ALP APPROVED BY THE FAA.	8/16/92	--	SM

"THE CONTENTS OF THIS PLAN DO NOT NECESSARILY REFLECT THE OFFICIAL VIEWS OR POLICY OF THE FAA. ACCEPTANCE OF THIS DOCUMENT BY THE FAA DOES NOT IN ANY WAY CONSTITUTE A COMMITMENT ON THE PART OF THE UNITED STATES TO PARTICIPATE IN ANY DEVELOPMENT DEPICTED HEREIN NOR DOES IT INDICATE THAT THE PROPOSED DEVELOPMENT IS ENVIRONMENTALLY ACCEPTABLE IN ACCORDANCE WITH APPROPRIATE PUBLIC LAWS."

YUMA INTERNATIONAL AIRPORT
YUMA COUNTY AIRPORT AUTHORITY

GENERAL AVIATION AREA PLAN

YUMA, ARIZIONA

PLANNED BY: Chris Kuzunin
DETAILED BY: W.S. Holland/M.J. Rogers
APPROVED BY: James M. Harris, P.E.

October 11, 1999 — SHEET 5 OF 10

Coffman Associates
Airport Consultants