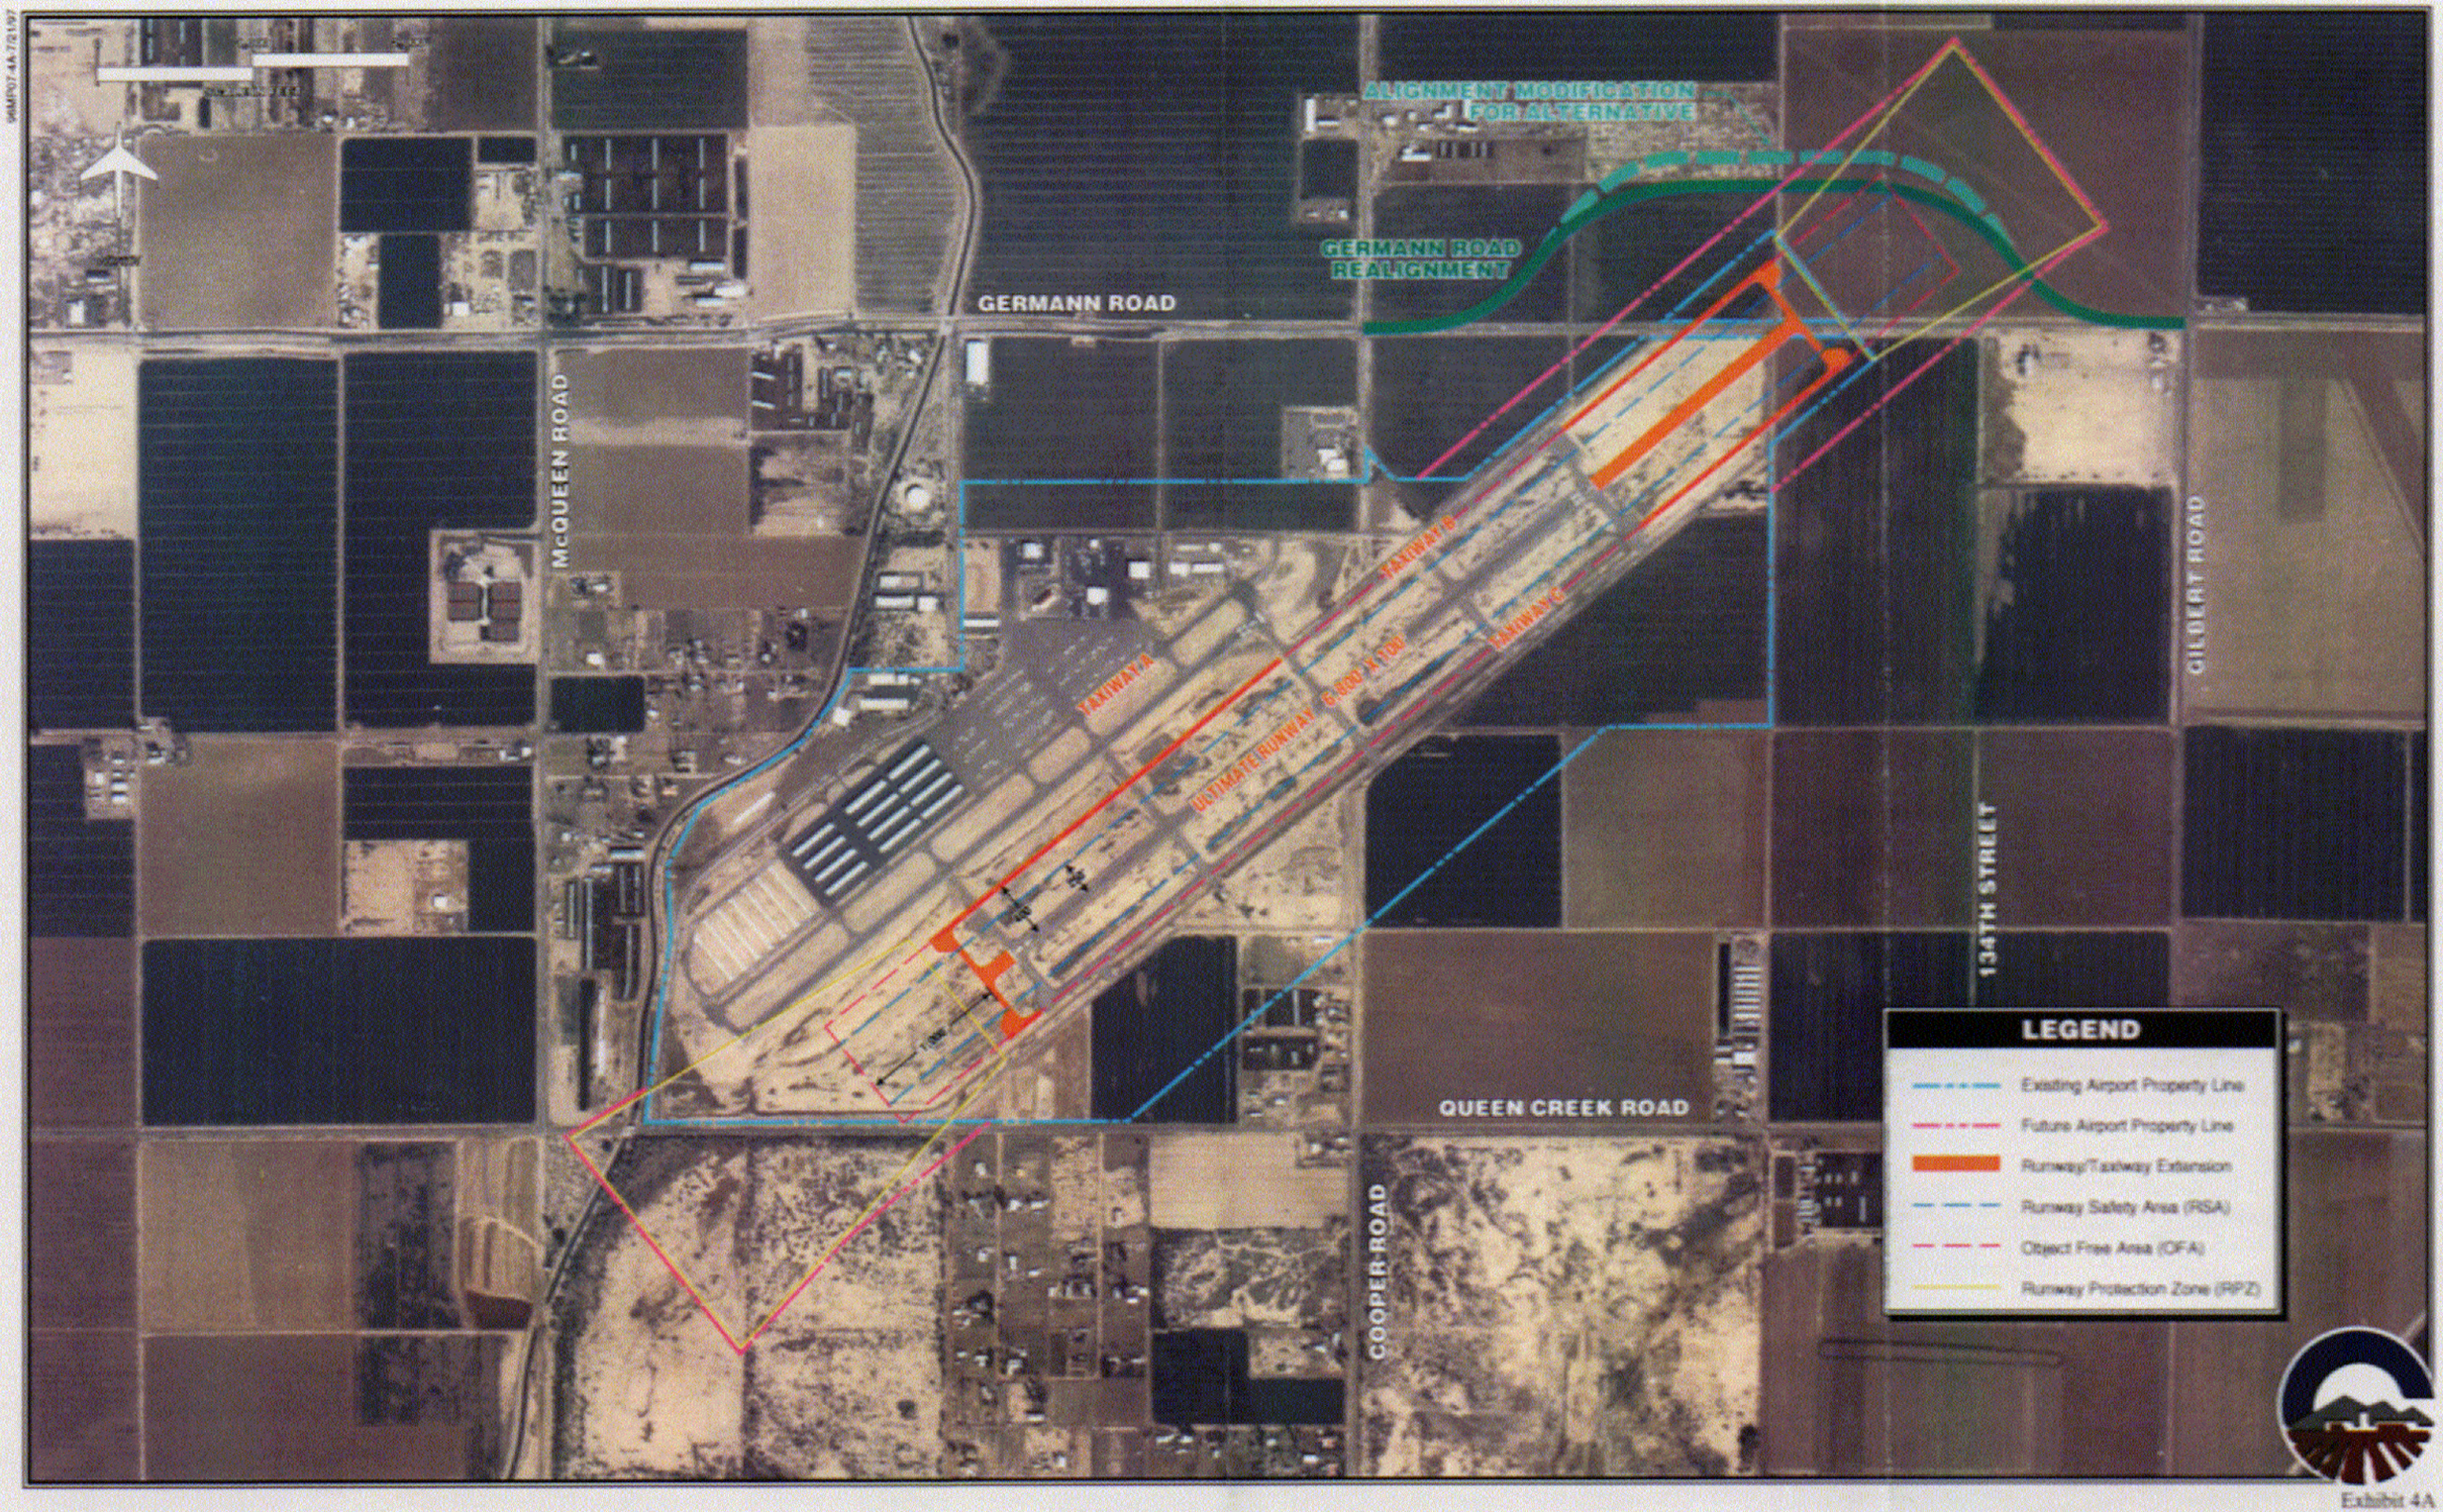

Exhibit 4A
AIRFIELD ALTERNATIVE A
1,700' NORTH - 250' SOUTH