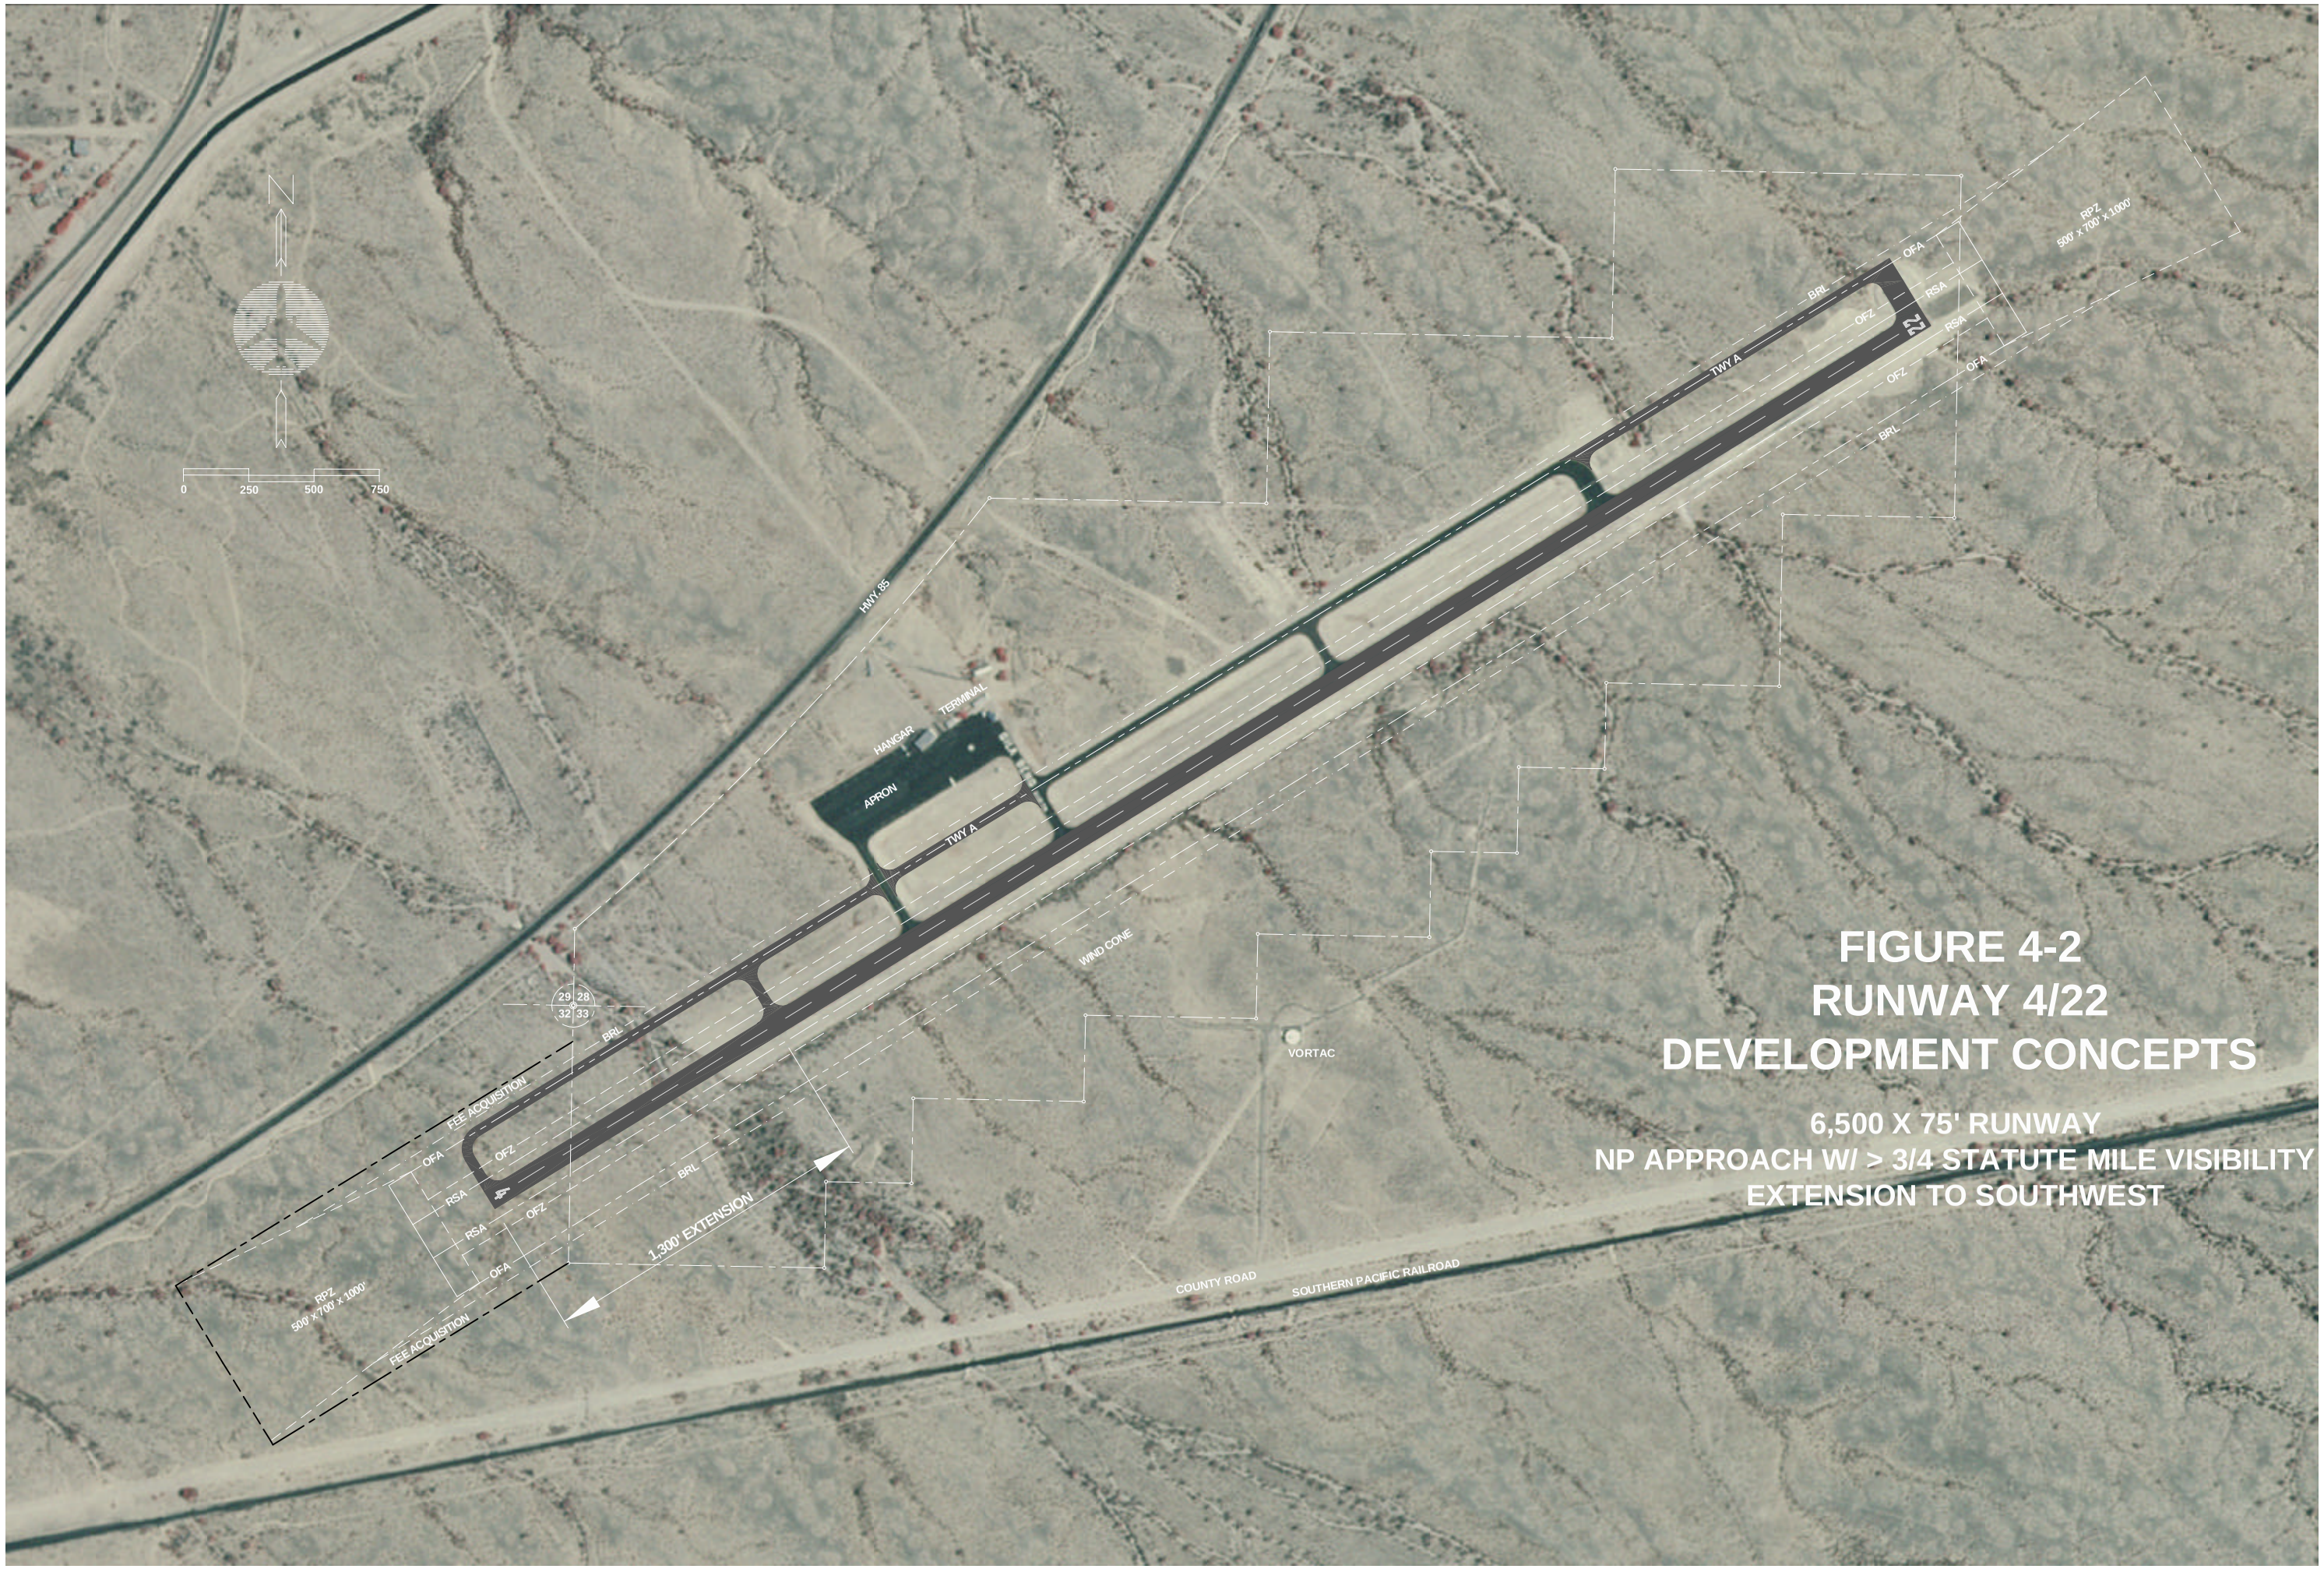

FIGURE 4-2
RUNWAY 4/22
DEVELOPMENT CONCEPTS

6,500 X 75' RUNWAY
NP APPROACH W/ > 3/4 STATUTE MILE VISIBILITY
EXTENSION TO SOUTHWEST